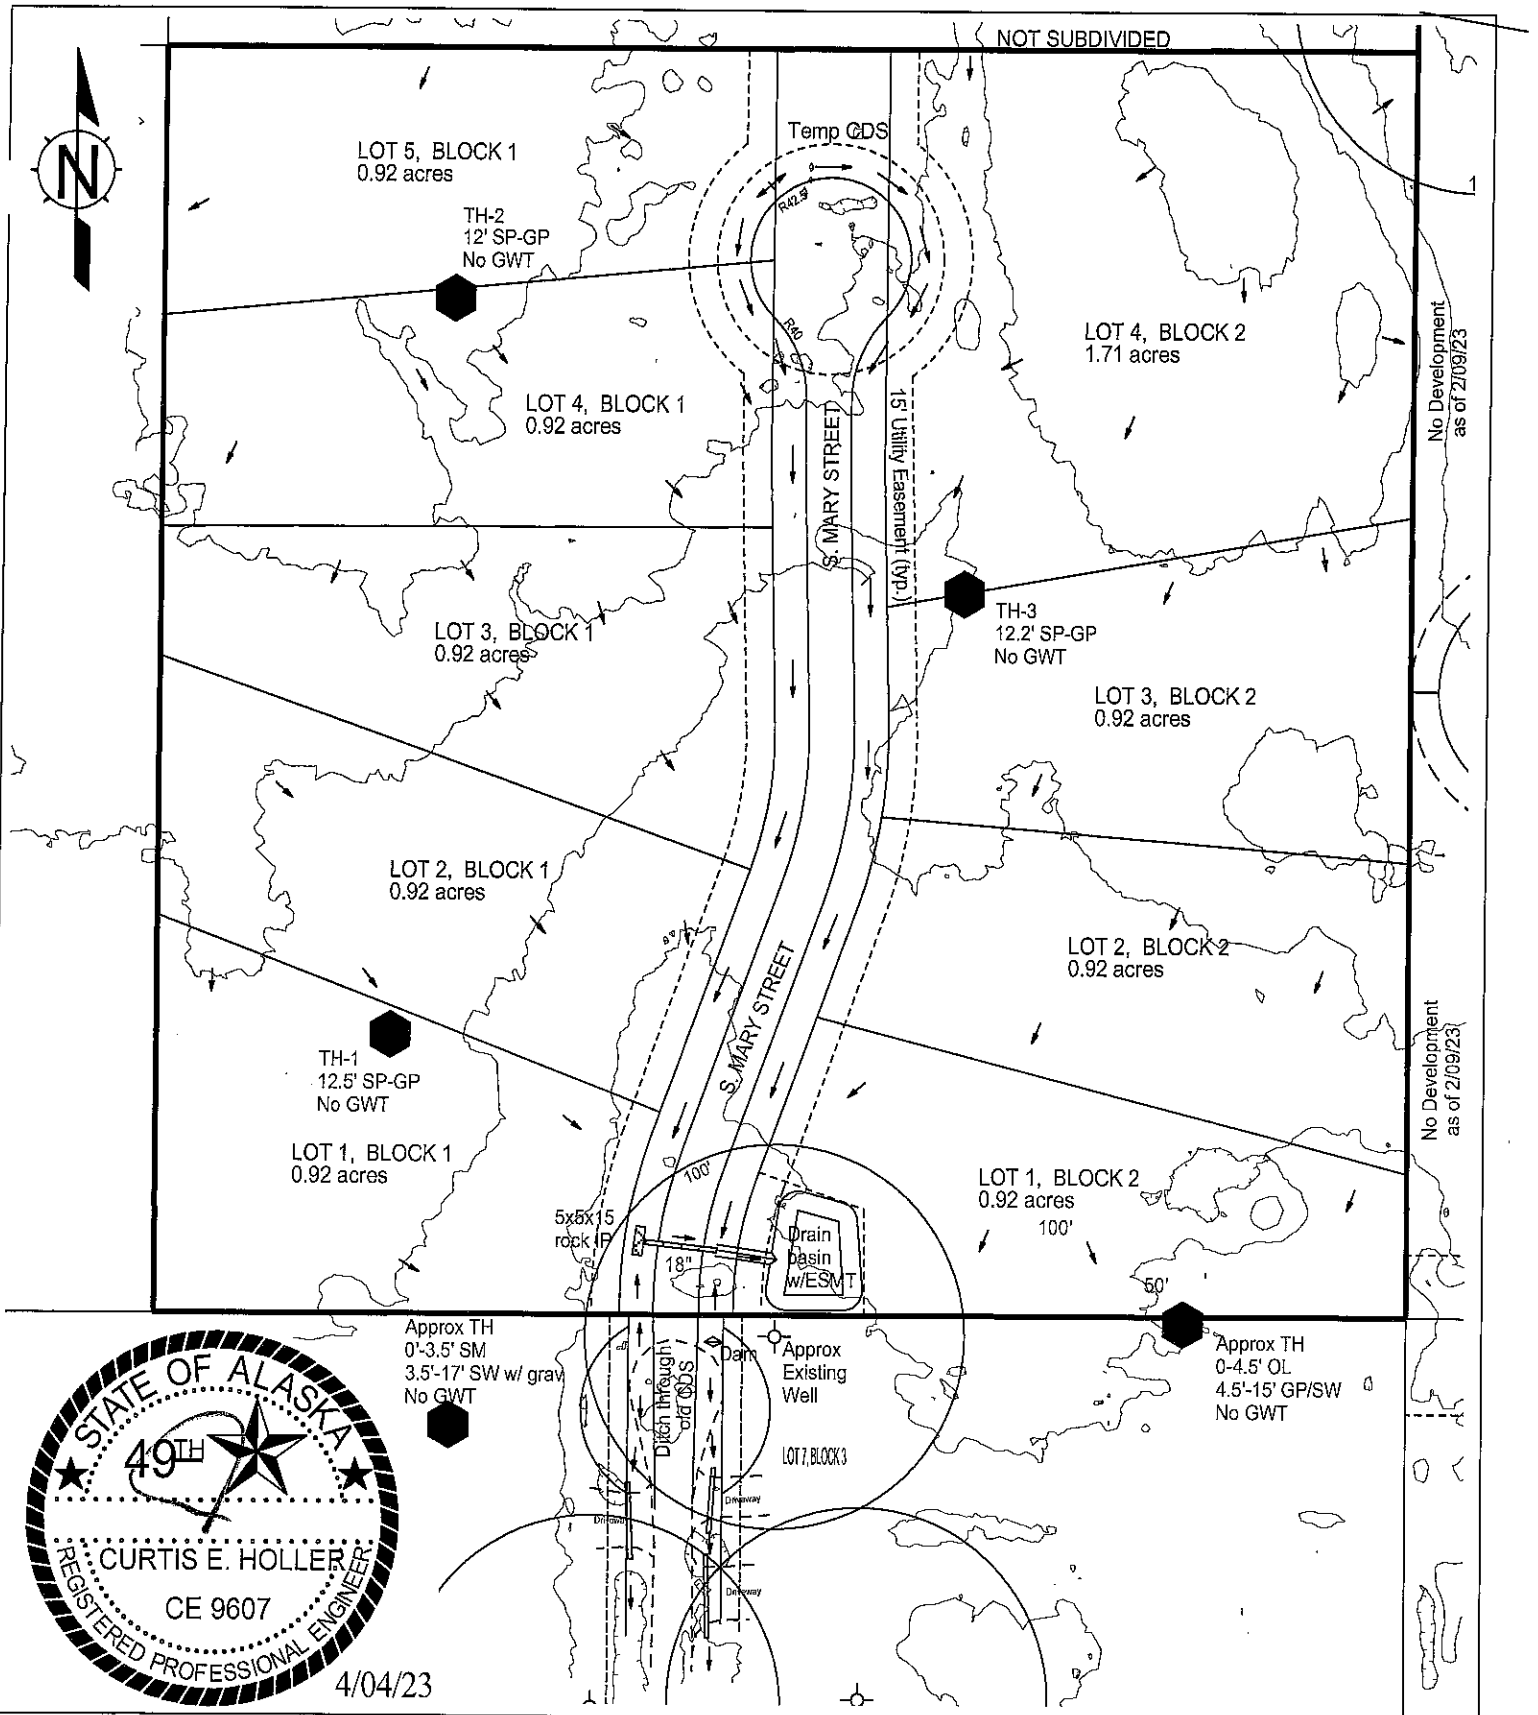

STATE OF ALASKA
49TH
CURTIS E. HOLLER
CE 9607
REGISTERED PROFESSIONAL ENGINEER
4/04/23

LC6 S10 T17N R2E / Wisteria Meadows
Testhole, Useable Area, Drainage, & Topography

HOLLER ENGINEERING
3375 N Sams Dr. Wasilla, Alaska 99654

Job # 23001	Scale: 1" = 100'	4/04/23

Notes

1. Base drawing provided by surveyor.
2. 2' topography contours from surveyor.
3. Arrows denote apparent drainage patterns.
4. Testhole locations approximate.
5. Location of improvements approximate.

HOLLER ENGINEERING

3375 N Sams Dr. Wasilla, Alaska 99654 376-0410

Seal

STATE OF ALASKA 49TH CURTIS E. HOLLER CE 9607 3-29-23 REGISTERED PROFESSIONAL ENGINEER

SOILS LOG / PERCOLATION TEST

TEST HOLE # 1 of 3

Performed For: Reggie Carney

Legal Description: LC6 S10 T17N R2E

Depth, feet | Soil Type

Frost

1 — OL, turf, grasses, frost

2 — SM-ML, loess Silts.

3

4

5

6 — SP-GP, olive gray, rock to 4", few 6"+, sloughs, medium coarse sands.

7

8

9

10

11

12

No Groundwater

No Impermeables

13

14

15

16

17

18

19

20

21

22

Slope

Site Plan

N

See attached testhole & topo map.

WAS GROUNDWATER ENCOUNTERED? No

IF YES, AT WHAT DEPTH? N/A

DEPTH AFTER MONITORING? N/A

Slope

PERCOLATION TEST

Reading	Date	Gross Time	Net Time	Depth to Water	Net Drop
	N/A visual analysis only				

- PERCOLATION RATE _____ (min/inch) PERC HOLE DIAMETER _____

- TEST RUN BETWEEN _____ FT AND _____ FT DEPTH

- COMMENTS: Testhole for subdivision only, for any other use contact Holler Engineering

- PERFORMED BY: J. Wilkins DATE: 2/09/23

HOLLER ENGINEERING

3375 N Sams Dr. Wasilla, Alaska 99654 376-0410

Seal

STATE OF ALASKA 49TH
CURTIS E. HOLLER
CE 9607
3-29-23
REGISTERED PROFESSIONAL ENGINEER

SOILS LOG / PERCOLATION TEST

TEST HOLE # 2 of 3

Performed For: Reggie Carney

Legal Description: LC6 S10 T17N R2E

Depth, feet

Frost →

1
2
3
4
5
6
7
8
9
10
11
12
13
14
15
16
17
18
19
20
21
22

Soil Type

OL, roots, frost

SM-ML, loess silts

SP-GP, olive gray, rock to 4", few 8"+, medium coarse sands, sloughs

No Groundwater
No Impermeables

Slope

Site Plan

N

See attached testhole & topo map.

WAS GROUNDWATER ENCOUNTERED?
No

IF YES, AT WHAT DEPTH?
N/A

DEPTH AFTER MONITORING?
N/A

Slope

PERCOLATION TEST

Reading	Date	Gross Time	Net Time	Depth to Water	Net Drop
	N/A visual analysis only				

- PERCOLATION RATE _____(min/inch) PERC HOLE DIAMETER_____
- TEST RUN BETWEEN _____ FT AND _____ FT DEPTH
- COMMENTS: Testhole for subdivision only, for any other use contact Holler Engineering
- PERFORMED BY: J. Wilkins DATE: 2/09/23

HOLLER ENGINEERING

3375 N Sams Dr. Wasilla, Alaska 99654 376-0410

Seal

STATE OF ALASKA 49TH
CURTIS E. HOLLER
CE 9607
3-29-23
REGISTERED PROFESSIONAL ENGINEER

SOILS LOG / PERCOLATION TEST

TEST HOLE # 3 of 3

Performed For: Reggie Carney

Legal Description: LC6 S10 T17N R2E

Depth, feet | Soil Type

Frost →
1 OL, turf, grasses
2 SM-ML, Loess silts
3
4
5
6 SP-GP, olive gray, rock to 4", few 6"+, few 10"+, sloughs, medium coarse sands,
7
8
9
10
11
12 No Groundwater
No Impermeables
13
14
15
16
17
18
19
20
21
22

Slope

Site Plan

N

See attached testhole & topo map.

WAS GROUNDWATER ENCOUNTERED? No

IF YES, AT WHAT DEPTH? N/A

DEPTH AFTER MONITORING? N/A

Slope

PERCOLATION TEST

Reading	Date	Gross Time	Net Time	Depth to Water	Net Drop
	N/A visual analysis only				

- PERCOLATION RATE _____(min/inch) PERC HOLE DIAMETER_____
- TEST RUN BETWEEN _____ FT AND _____ FT DEPTH
- COMMENTS: Testhole for subdivision only, for any other use contact Holler Engineering
- PERFORMED BY: J. Wilkins DATE: 2/09/23