Name: South Clapp Industrial Park

Print Area: S Clapp Sub

Work Order: 129715

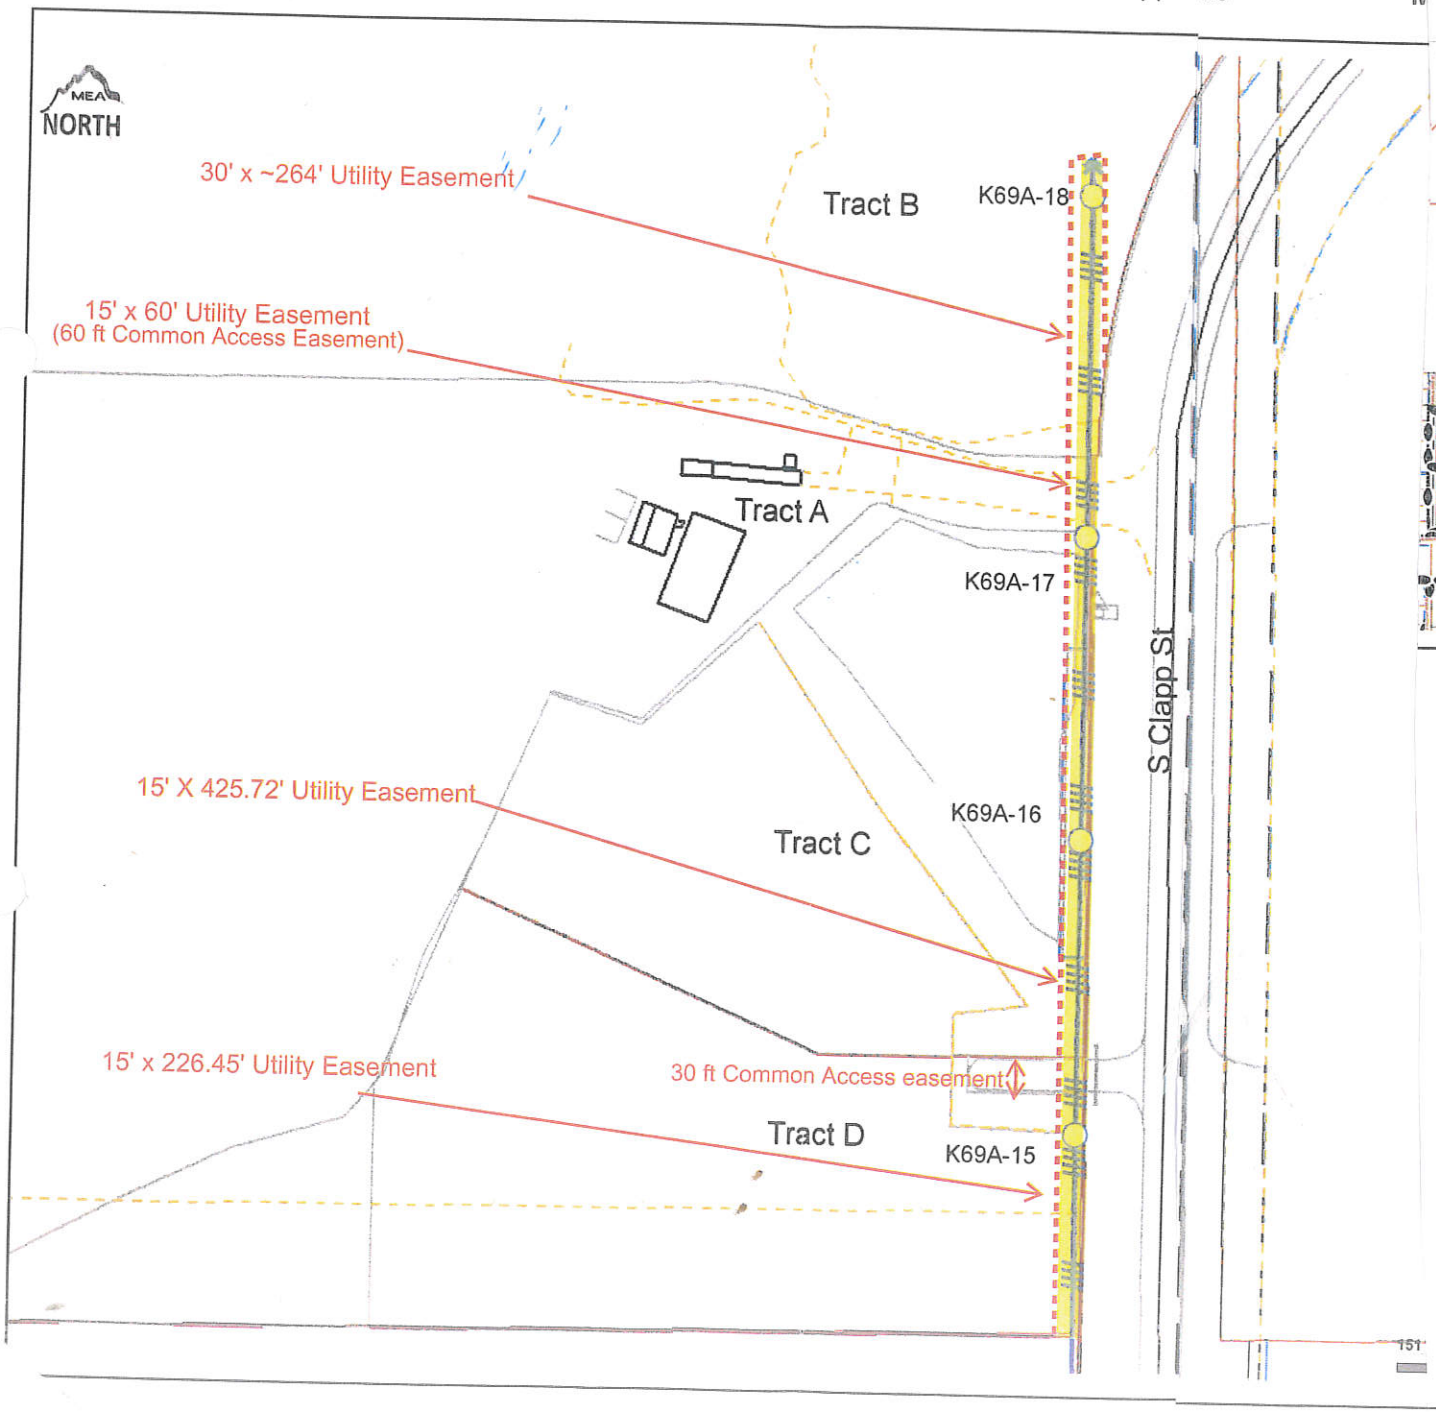

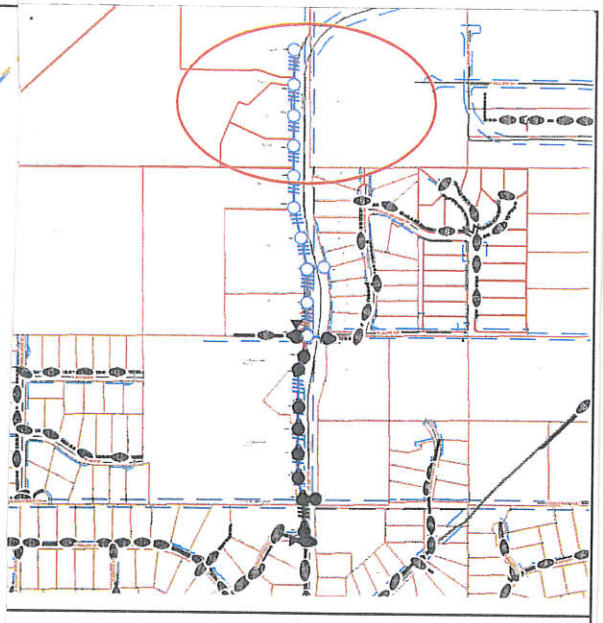

MEA
MATANUSKA ELECTRIC ASSOCIATION

	EXISTING	NEW	RETIRE
PEDESTAL			
SWITCH CABINET			
TRANSFORMER (1P)			
TRANSFORMER (2P)			
TRANSFORMER (3P)			
JUNCTION BOX			
VAULT			
POLE			
OH TRANSFORMER (1P)			
OH TRANSFORMER (2P)			
OH TRANSFORMER (3P)			
FUSE			
ANCHOR			
AIR BRAKE SWITCH	ABS	ABS	ABS
METER			
RMP			
STREET LIGHT			
1-PHASE PRIMARY UG			
2-PHASE PRIMARY UG			
3-PHASE PRIMARY UG			
1-PHASE PRIMARY OH			
2-PHASE PRIMARY OH			
3-PHASE PRIMARY OH			
1-PHASE SECONDARY UG			
3-PHASE SECONDARY UG			
1-PHASE SECONDARY OH			
3-PHASE SECONDARY OH			

Loan Project: 102 **Sub/Fdr:** 24/28 - MC425 **TRS:** 17N-2W-13 **Staked By:** KEVIN C Mouth Clapp Industrial Park