
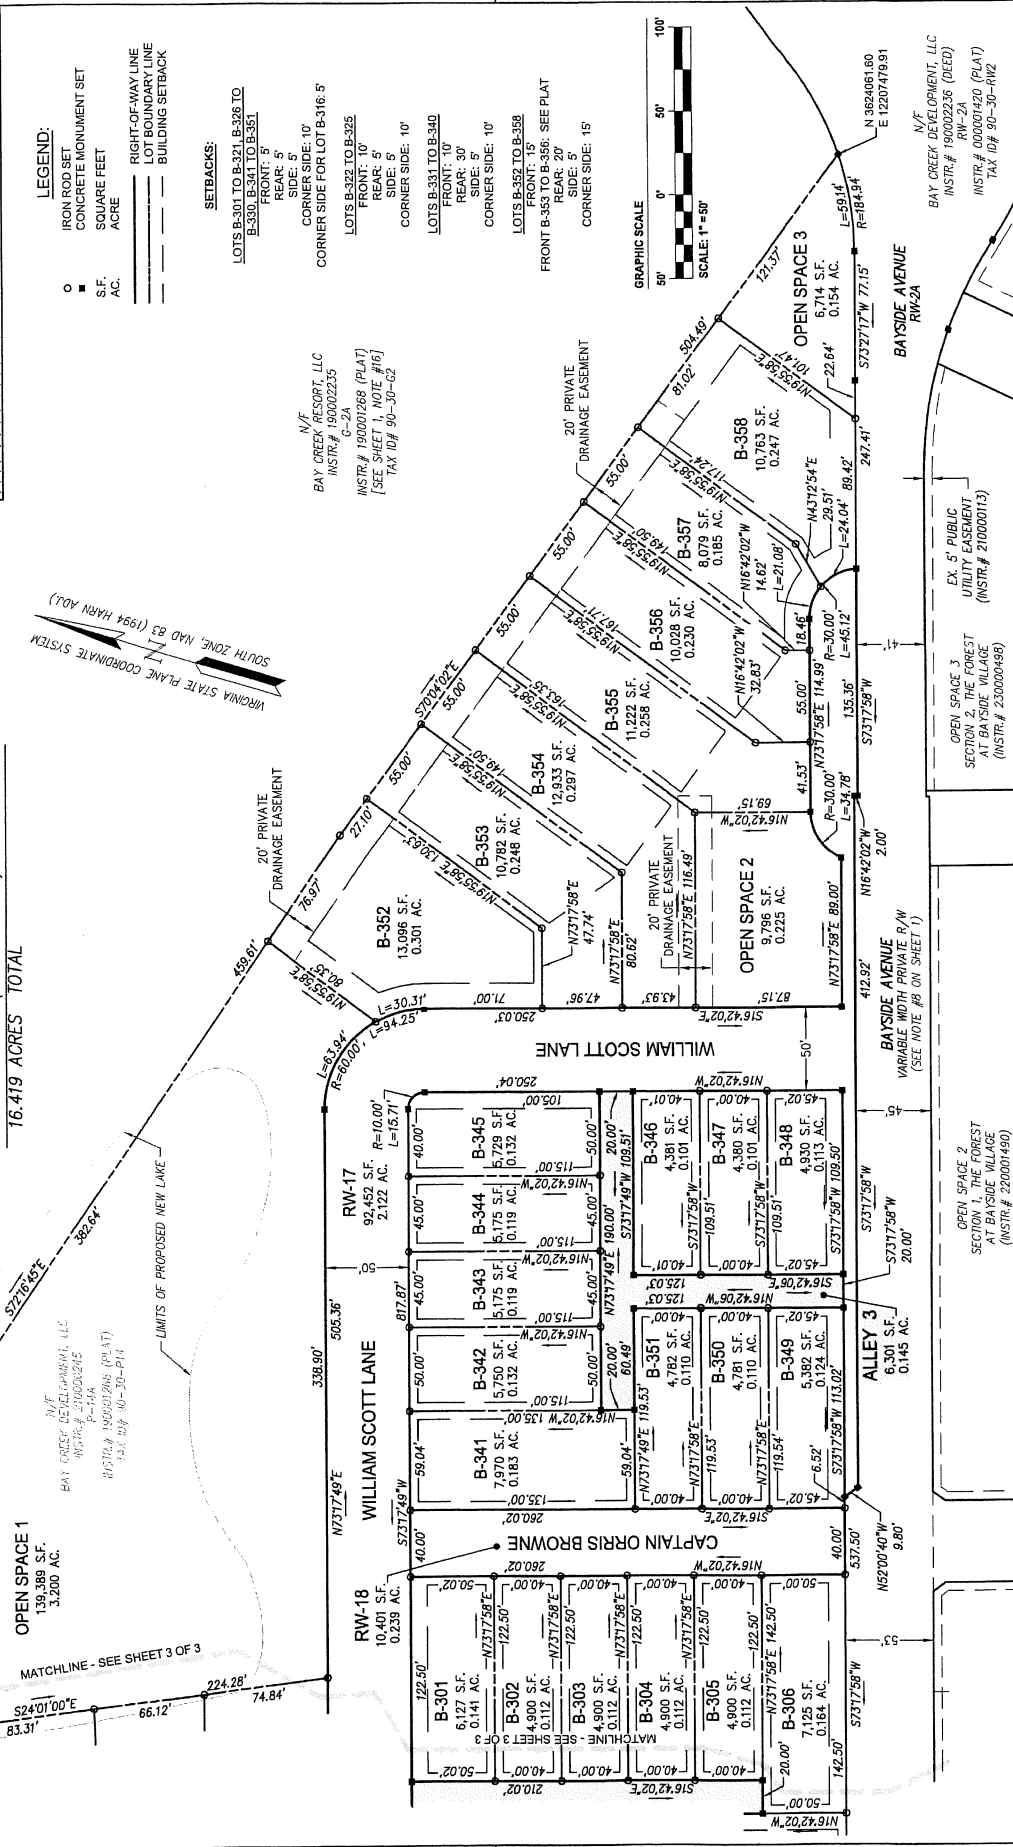


INSTRUMENT 240000451
 RECORDED IN THE CLERK'S OFFICE OF
 NORTHAMPTON COUNTY CIRCUIT COURT ON
 MARCH 18, 2024 AT 01:49 PM
 TRACIL L. JOHNSON, CLERK
 + 16.384 ACRES (P-14A)
 + 0.035 ACRES (LAND FROM RW-14)
 RECORDED BY: MWD

16.419 ACRES TOTAL
 9.934 ACRES (LOTS)
 + 2.906 ACRES (RIGHT-OF-WAY & ALLEYS)
 + 3.579 ACRES (OPEN SPACES)
 16.419 ACRES TOTAL

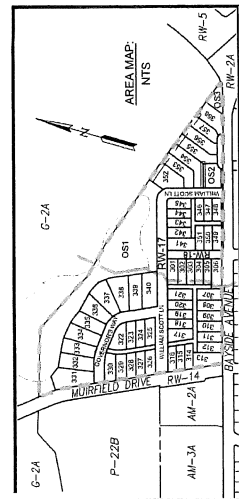

Project Contact: MWH JCA
 Project Number: 110955-19
 Scale: 1" = 50'
 Date: 09/25/2022
 Sheet Number: 2 of 3

SUBDIVISION PLAT
 OF
 LOTS B-301 TO B-358
BAYSIDE VILLAGE
BAY CREEK
 TOWN OF CAPE CHARLES | NORTHAMPTON COUNTY | VIRGINIA

816 Greenbrier Circle, Suite F
 Chesapeake, Virginia 23320
 Phone: (757) 410-4200
 www.aidsva.com

AIDS
 CONSULTING ENGINEERS
 Hampton Roads | Central Virginia | Middle Peninsula

COMMONWEALTH OF VIRGINIA
 MARK HOSKINS, CLERK
 12/18/2023
 001811

Rev.	Date	Description	Revised By

