PROTRACTED SEC'S 19,30,T.R.A,T5S,R10W,SM,ALASKA

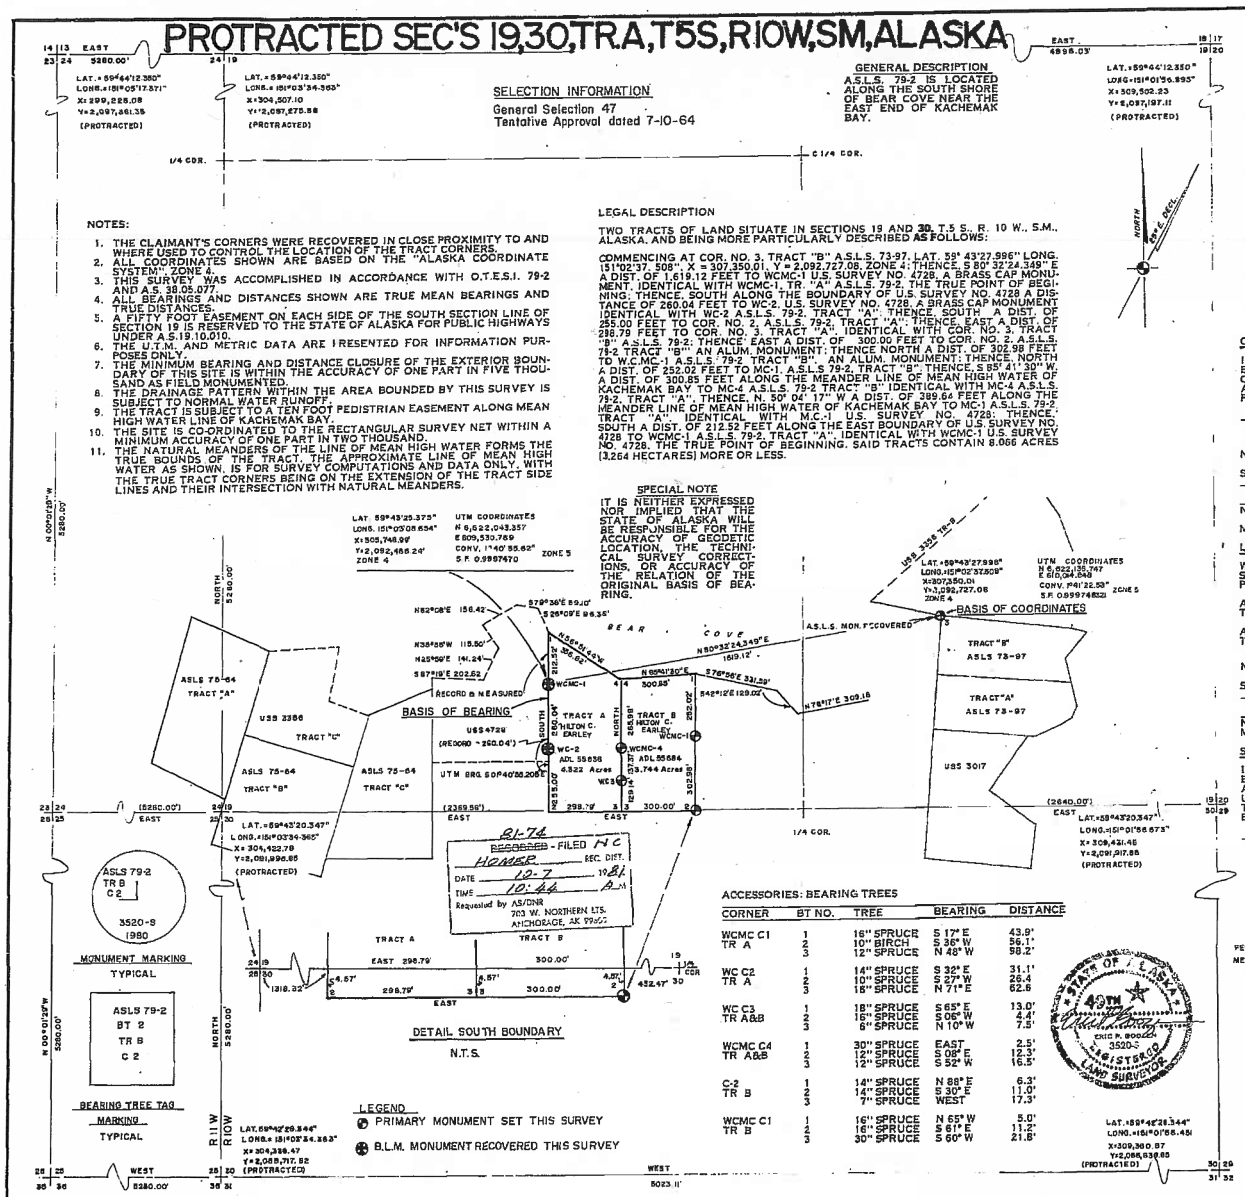

ACCESSORIES: BEARING TREES

CORNER	BT NO.	TREE	BEARING	DISTANCE
WCMC C1 TR A	1	16" SPRUCE	S 17° E	43.9'
	2	10" BIRCH	S 36° W	56.1'
	3	12" SPRUCE	N 48° W	98.2'
WC C2 TR A	1	14" SPRUCE	S 32° E	31.1'
	2	10" SPRUCE	S 27° W	26.4
	3	8" SPRUCE	N 71° E	62.6
WC C3 TR A&B	1	18" SPRUCE	S 65° E	13.0'
	2	16" SPRUCE	S 06° W	4.4'
	3	6" SPRUCE	N 10° W	7.5'
WCMC C4 TR A&B	1	30" SPRUCE	EAST	2.5'
	2	12" SPRUCE	S 08° E	12.3'
	3	12" SPRUCE	S 52° W	16.5'
C-2 TR B	1	14" SPRUCE	N 88° E	6.3'
	2	14" SPRUCE	S 30° E	11.0'
	3	7" SPRUCE	WEST	17.3'
WCMC C1 TR B	1	16" SPRUCE	N 65° W	5.0'
	2	16" SPRUCE	S 61° E	11.2'
	3	30" SPRUCE	S 60° W	21.8'

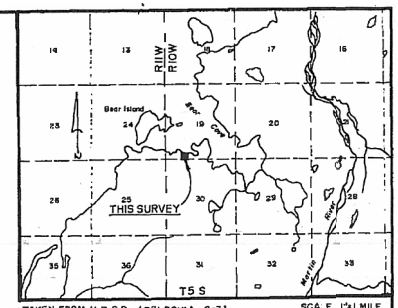

VICINITY MAP

OWNERSHIP CERTIFICATE:

I, THE UNDERSIGNED, HEREBY CERTIFY THAT I AM THE DIRECTOR, DIVISION OF TECHNICAL SERVICES, AND THAT THE STATE OF ALASKA IS THE OWNER OF 79-2 AS SHOWN HEREON. I HEREBY APPROVE THIS SURVEY AND PLAT FOR THE STATE OF ALASKA.

9/24/81 DATE — Acting DIRECTOR DIVISION OF TECHNICAL SERVICES

NOTARY'S ACKNOWLEDGEMENT

SUBSCRIBED AND SWORN TO BEFORE ME THIS 24th DAY OF Sept 1981

NOTARY FOR ALASKA

MY COMMISSION EXPIRES: 12-10-84

LESSEE CERTIFICATE(S)

WE THE UNDERSIGNED HEREBY CERTIFY THAT WE ARE THE LESSEES SHOWN HEREON. WE HEREBY APPROVE THIS SURVEY AND PLAT.

ADL NO. 55636 TRACT A — HILTON C. EARLEY — DATE: 9-1-81

ADL NO. 55684 TRACT B — HILTON C. EARLEY — DATE: 9-1-81

NOTARY'S ACKNOWLEDGEMENT

SUBSCRIBED AND SWORN TO BEFORE ME THIS 1 DAY OF 19

NOTARY FOR ALASKA

MY COMMISSION EXPIRES: 1-17-83

SURVEYOR'S CERTIFICATE

I HEREBY CERTIFY THAT I AM PROPERLY REGISTERED AND LICENSED TO PRACTICE LAND SURVEYING IN THE STATE OF ALASKA, AND THAT THIS PLAT REPRESENTS A SURVEY MADE BY ME OR UNDER MY DIRECT SUPERVISION, AND THE MONUMENTS SHOWN THEREON ACTUALLY EXIST AS DESCRIBED, AND THAT ALL DIMENSIONS AND OTHER DETAILS ARE CORRECT.

8-31-81 DATE — REGISTERED LAND SURVEYOR — REG. NO. 3520-S

1 METER = 3.2808333 US SURVEY FEET, 1 US ACRE = 0.4047 HECTARE

FEET 0 50' 100' 200' 300' 600' 800' 1200'
METERS 0 25M 50M 75M 100M 200M 300M 400M

DATE OF SURVEY	NAME OF SURVEYOR
Beginning 7-28-79	ERIC P. GOOZEN
Ending 8-23-81	

STATE OF ALASKA
DEPARTMENT OF NATURAL RESOURCES
DIVISION OF TECHNICAL SERVICES
ANCHORAGE, ALASKA

A.S.L.S. NO. 79-2

WITHIN PROTRACTED SECTIONS 19 & 30, T.R.A, T5S, R10W, SM, ALASKA

DRAWN BY E. GOOZEN	APPROVAL RECOMMENDED Chief Cadastral Surveyor	9/23/81 Date
DATE 6-10-81		
SCALE 1"=300'	CHECKED	FILE NO. 79-2

ALASKA STATE LAND SURVEY NO. 79-2

(AS PROVIDED BY AS. 38.05.077)