


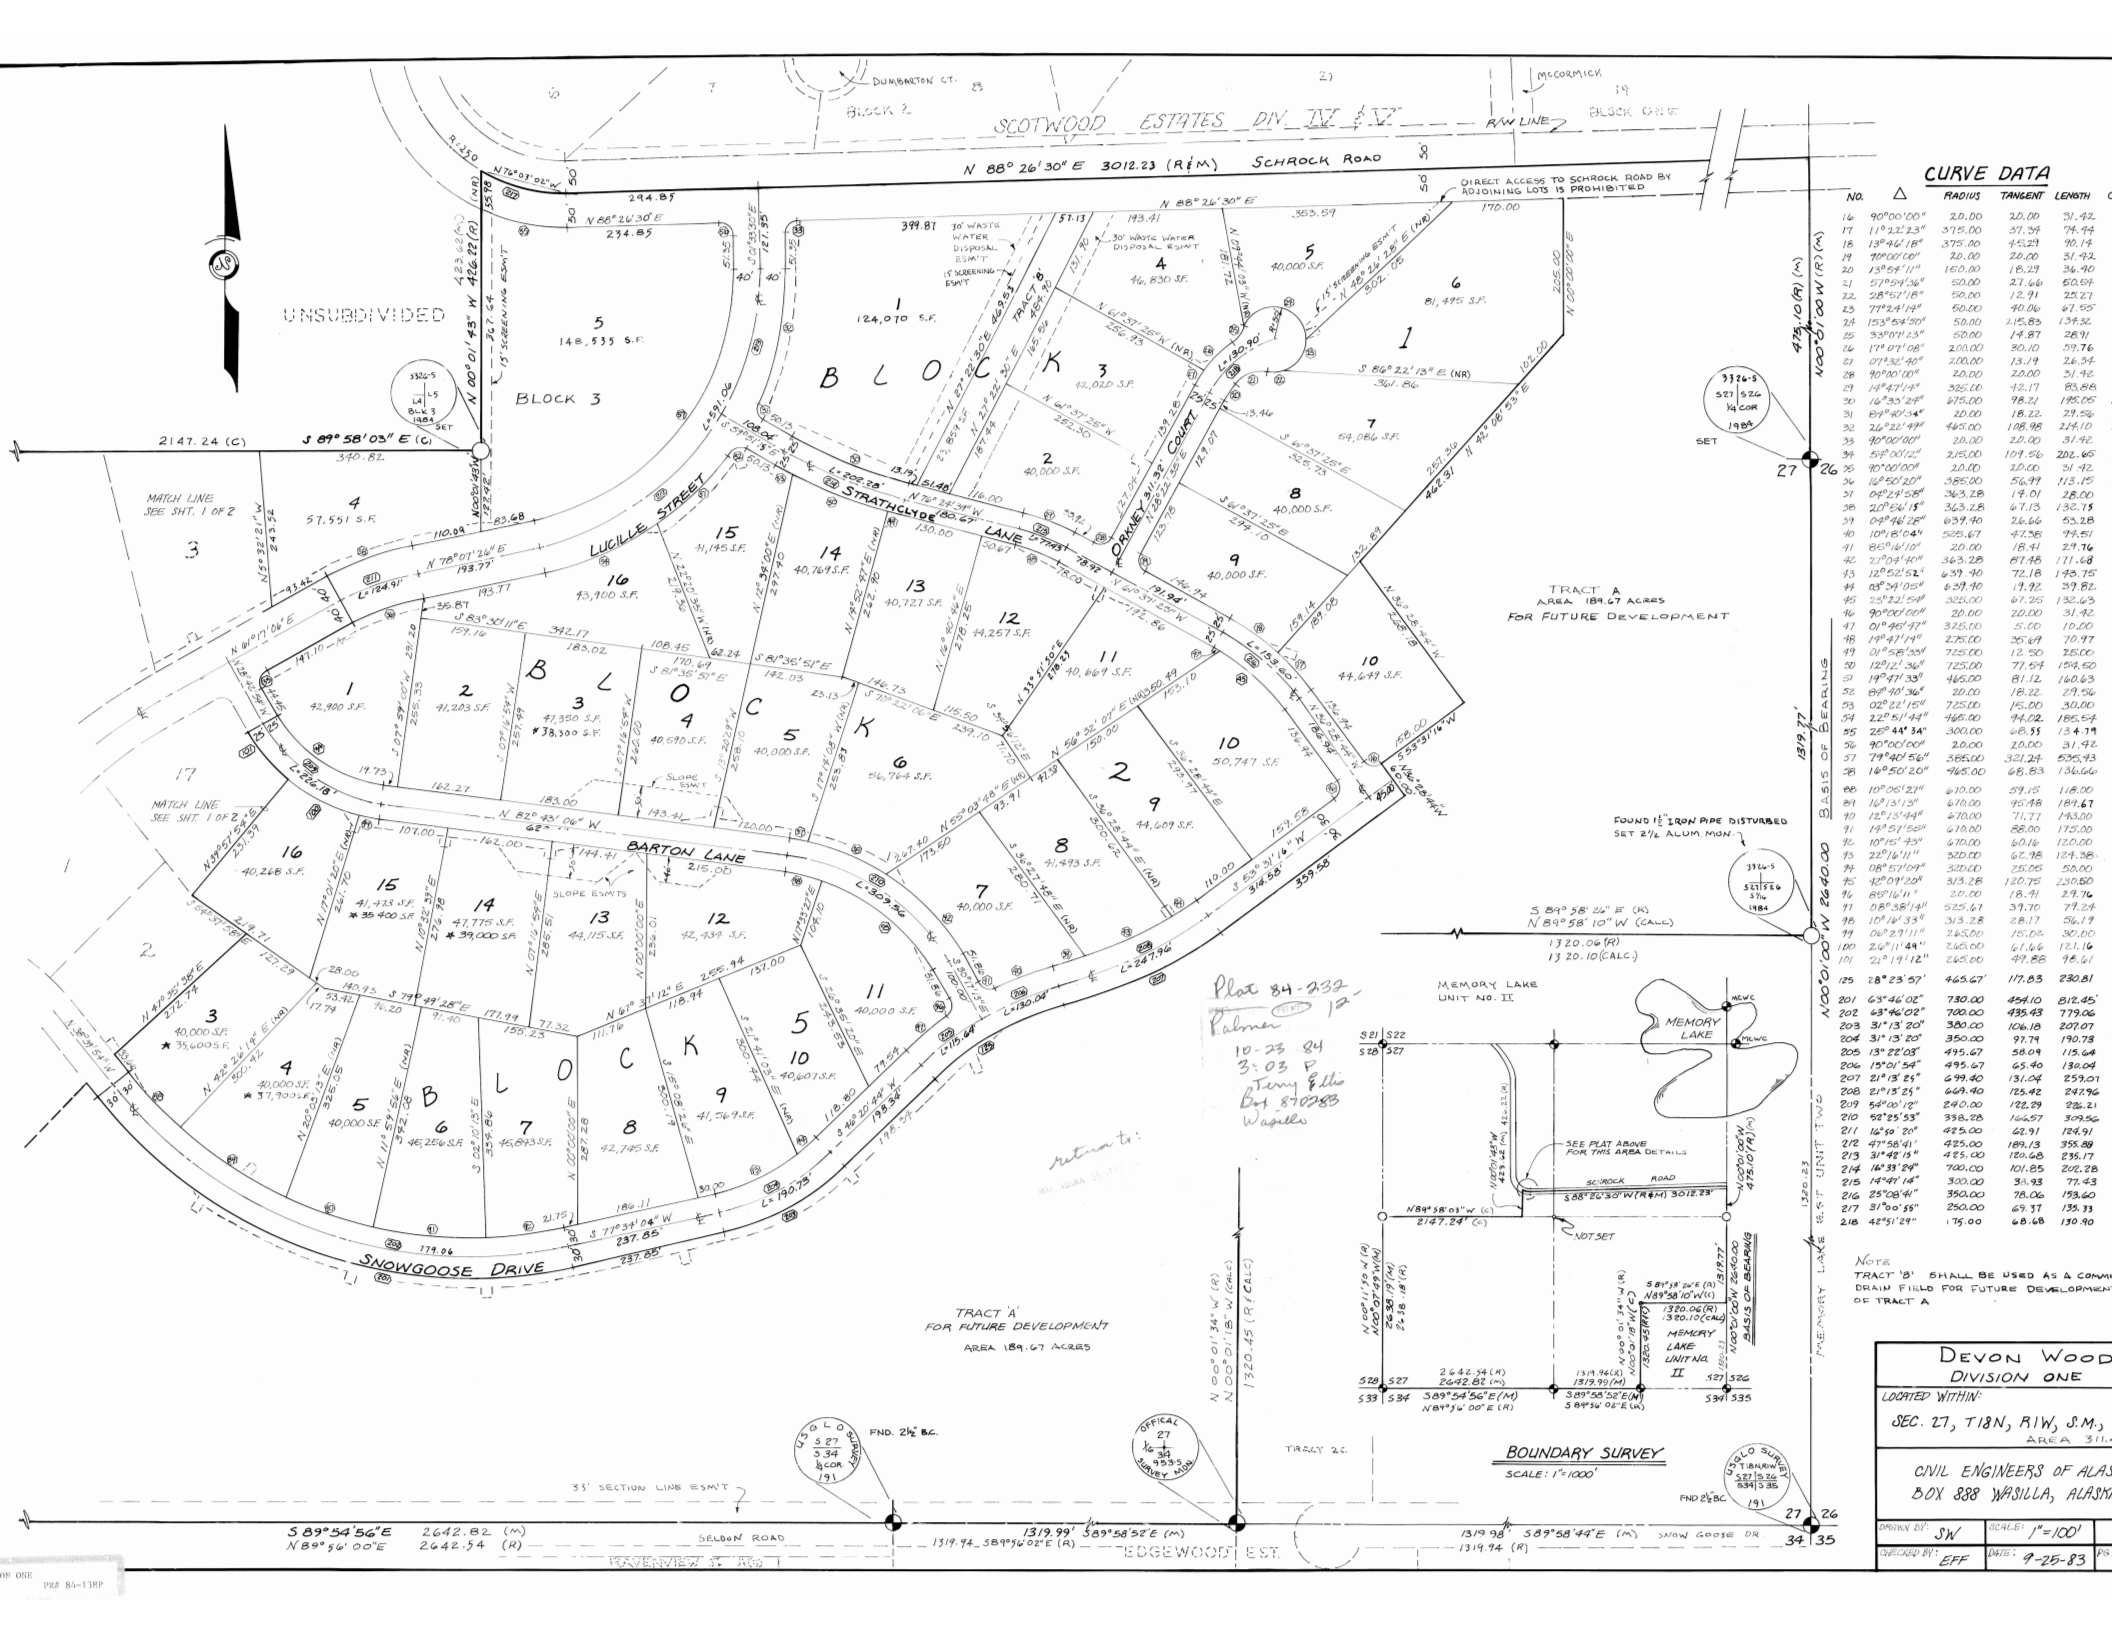

CURVE DATA

No.	Δ	RADIUS	TANGENT	LENGTH
16	90°00'00"	20.00	20.00	31.42
17	110°21'23"	315.00	37.39	79.44
18	13°44'18"	375.00	45.23	90.14
19	30°00'00"	30.00	20.00	31.42
20	13°04'11"	160.00	18.23	36.40
21	57°04'36"	50.00	27.66	60.64
22	28°57'18"	50.00	12.91	25.27
23	77°24'14"	50.00	40.06	67.05
25	33°07'23"	50.00	14.87	28.91
26	17°07'08"	200.00	30.10	59.76
27	07°32'40"	200.00	13.19	26.34
28	90°00'00"	200.00	20.00	31.42
29	14°47'14"	325.00	42.17	85.88
30	16°55'24"	375.00	48.21	98.05
31	69°40'34"	200.00	18.22	35.25
32	26°22'49"	465.00	108.98	214.10
33	90°00'00"	200.00	20.00	31.42
34	59°00'12"	215.00	101.56	202.65
35	90°00'00"	200.00	20.00	31.42
36	16°52'07"	385.00	56.99	111.48
37	04°24'58"	363.28	14.01	28.00
38	20°54'15"	363.28	67.15	132.15
39	04°48'28"	639.40	26.66	53.28
40	107°18'04"	505.67	47.58	94.51
41	85°48'10"	20.00	18.31	27.76
42	27°04'40"	463.28	67.58	131.68
43	12°52'52"	639.40	72.18	145.15
44	05°10'05"	639.40	19.32	37.82
45	25°22'54"	325.00	67.25	132.63
46	90°00'00"	200.00	20.00	31.42
47	04°48'10"	325.00	5.00	10.00
48	14°47'14"	275.00	35.69	70.97
49	01°52'30"	725.00	12.50	25.00
50	12°12'34"	725.00	77.64	154.60
51	19°47'33"	465.00	81.12	160.63
52	04°48'10"	200.00	18.32	27.76
53	02°12'18"	725.00	15.00	30.00
54	22°51'44"	465.00	74.02	145.65
55	26°44'34"	300.00	66.33	134.74
56	90°00'00"	200.00	20.00	31.42
57	79°40'56"	585.00	32.24	65.43
58	16°50'20"	765.00	68.83	136.66

NOTE: TRACT 'B' SHALL BE USED AS A COMMON DRAIN FIELD FOR FUTURE DEVELOPMENT OF TRACT 'A'

DEVON WOOD
DIVISION ONE

LOCATED WITHIN:
SEC. 27, T18N, R1W, S.M.,
AREA 311.4

CIVIL ENGINEERS OF ALASKA
BOX 388 WASILLA, ALASKA

DRAWN BY: J.W. SCALE: 1"=100'
CHECKED BY: EFF. DATE: 9-25-83