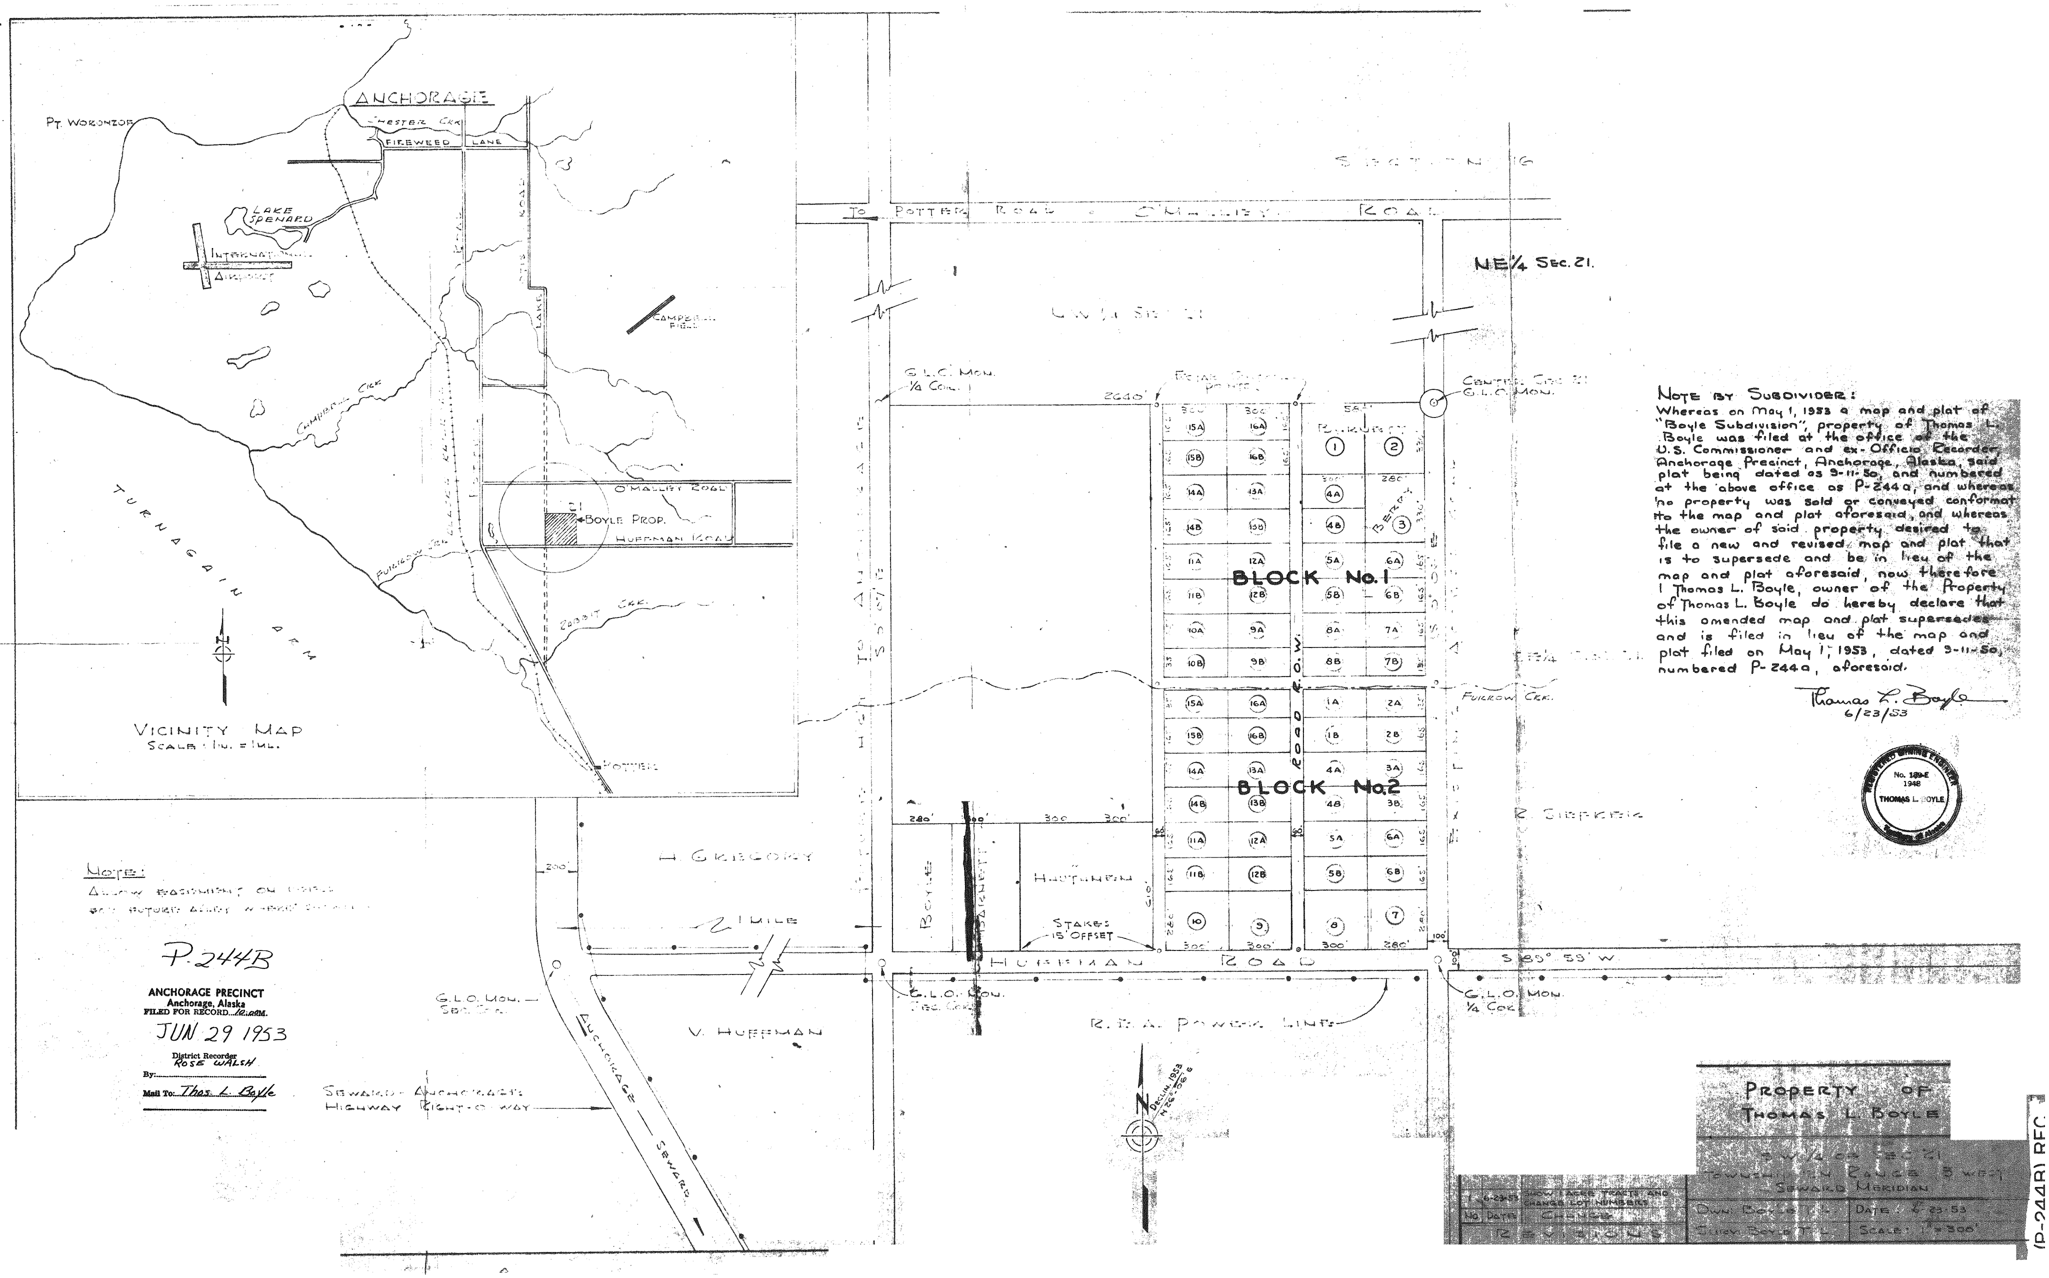

Note by Subdivider:

Whereas on May 1, 1953 a map and plat of "Boyle Subdivision", property of Thomas L. Boyle was filed at the office of the U.S. Commissioner and ex-Officio Recorder, Anchorage Precinct, Anchorage, Alaska, said plat being dated as 9-11-50, and numbered at the above office as P-244a, and whereas no property was sold or conveyed conformat to the map and plat aforesaid, and whereas the owner of said property desired to file a new and revised map and plat that is to supersede and be in lieu of the map and plat aforesaid, now therefore I Thomas L. Boyle, owner of the Property of Thomas L. Boyle do hereby declare that this amended map and plat supersedes and is filed in lieu of the map and plat filed on May 1, 1953, dated 9-11-50, numbered P-244a, aforesaid.

Thomas L. Boyle
6/23/53

No. 189-E
1948
THOMAS L. BOYLE

P-244B

ANCHORAGE PRECINCT
Anchorage, Alaska
FILED FOR RECORD 10:00 AM.
JUN 29 1953
District Recorder
ROSE WALSH
By:
Mail To: Thos. L. Boyle