

88-40

U.S.S. 1396

T27S, R19W

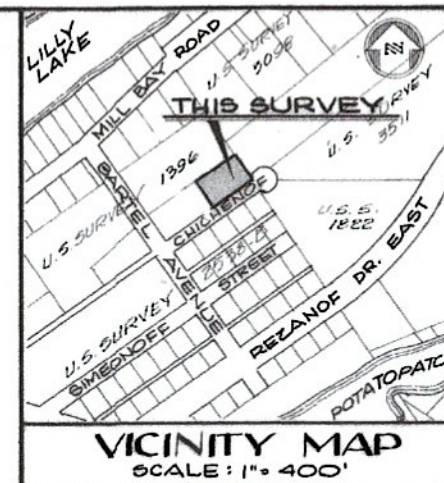
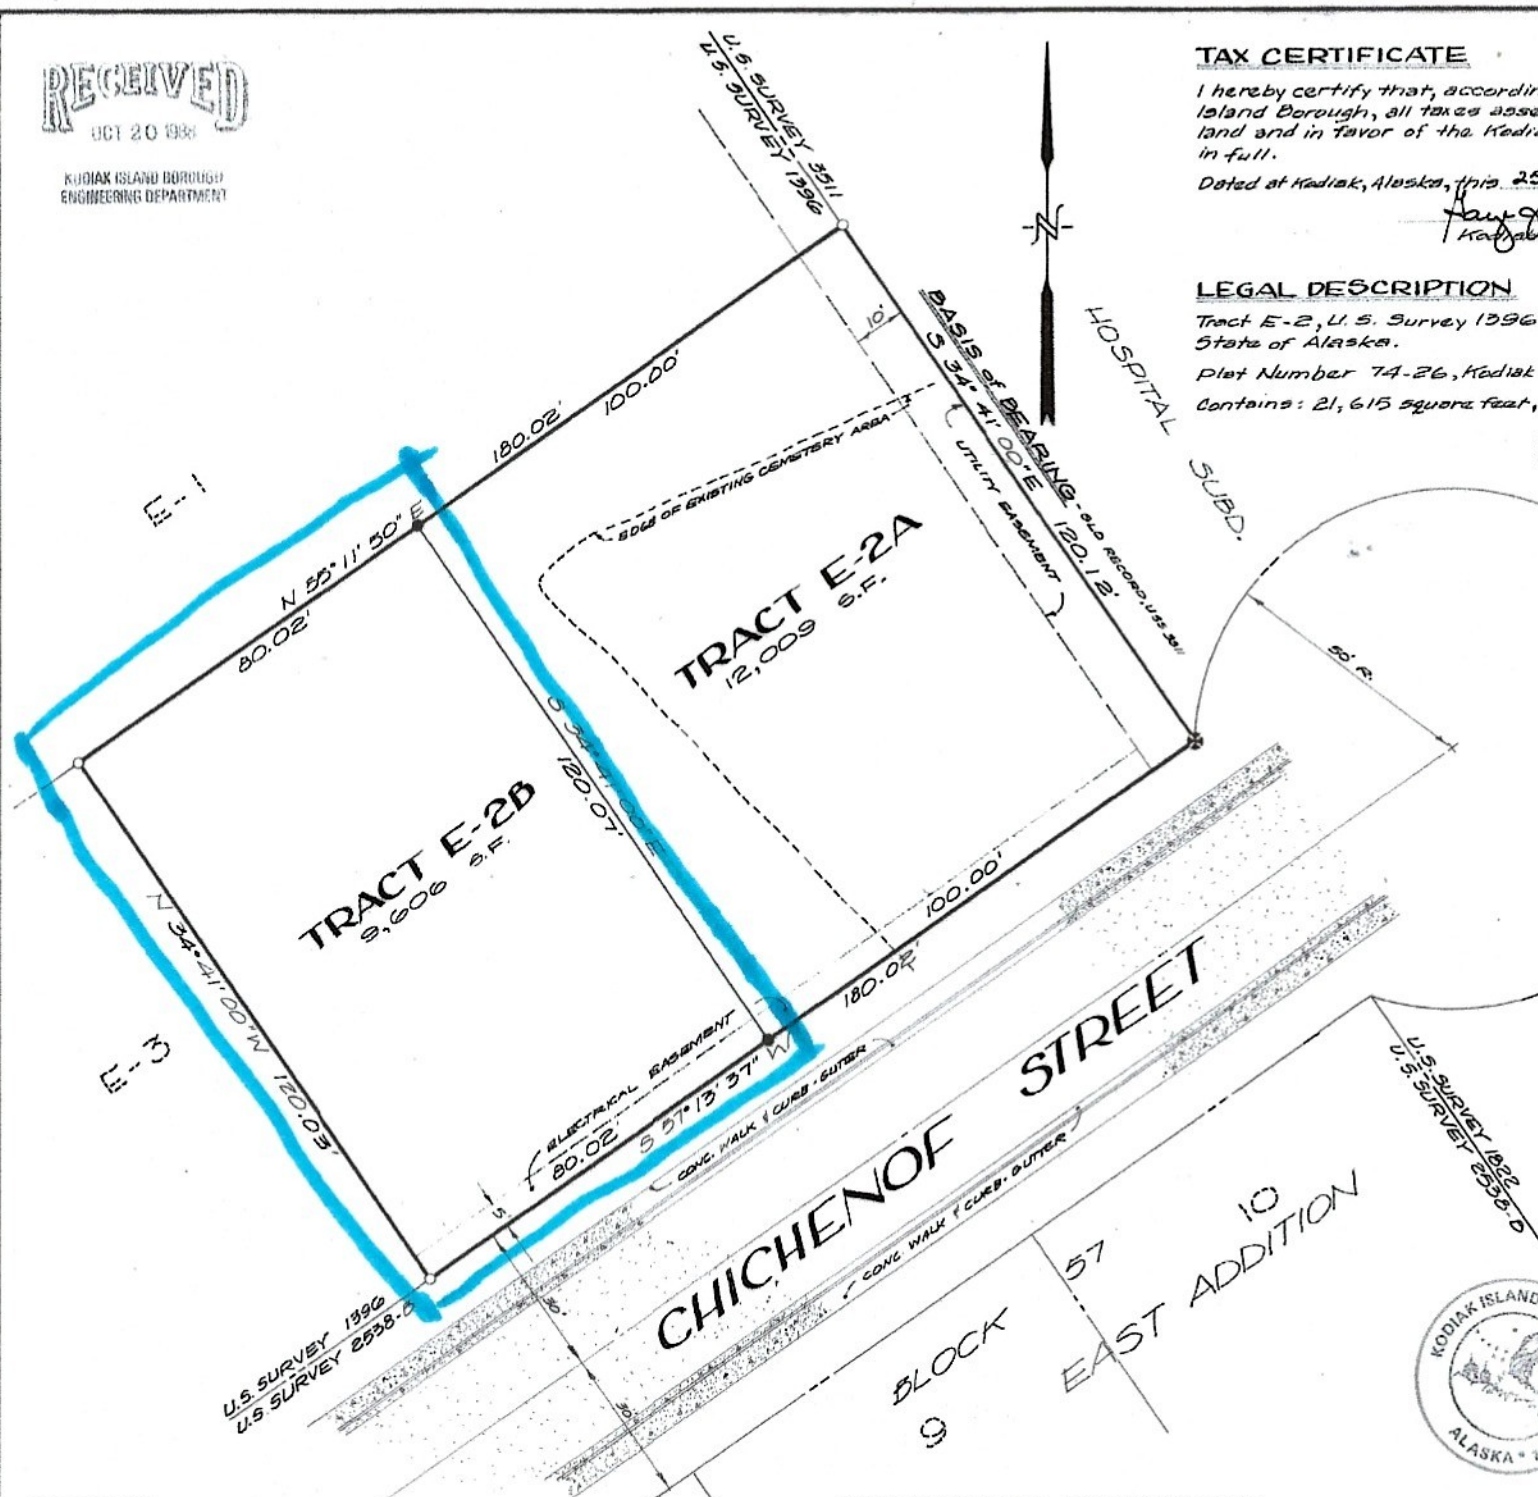
TRACT E-2

SEC. 28

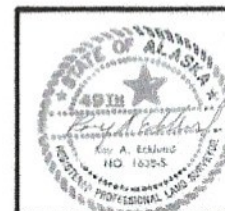
TRACTS E-2A, E-2B

SUBDIVISION OF
CREATING

PLAT 88-40

RECEIVED
OCT 20 1988KODIAK ISLAND BOROUGH
ENGINEERING DEPARTMENT

PREPARED FOR: CITY OF KODIAK
P.O. Box 1397, Kodiak, Alaska 99615



SUBDIVISION
OF
TRACT E-2
U.S. SURVEY 1396
WITHIN KODIAK RECORDING DISTRICT
KODIAK ALASKA

ECKLUND SURVEYING
P.O. Box 146
Kodiak, Alaska 99615

DRAWN BY: S. Austerman
SCALE: 1" = 20 feet

DATE: 20 May 1988
REF: F.B. # 130134

S-28-012