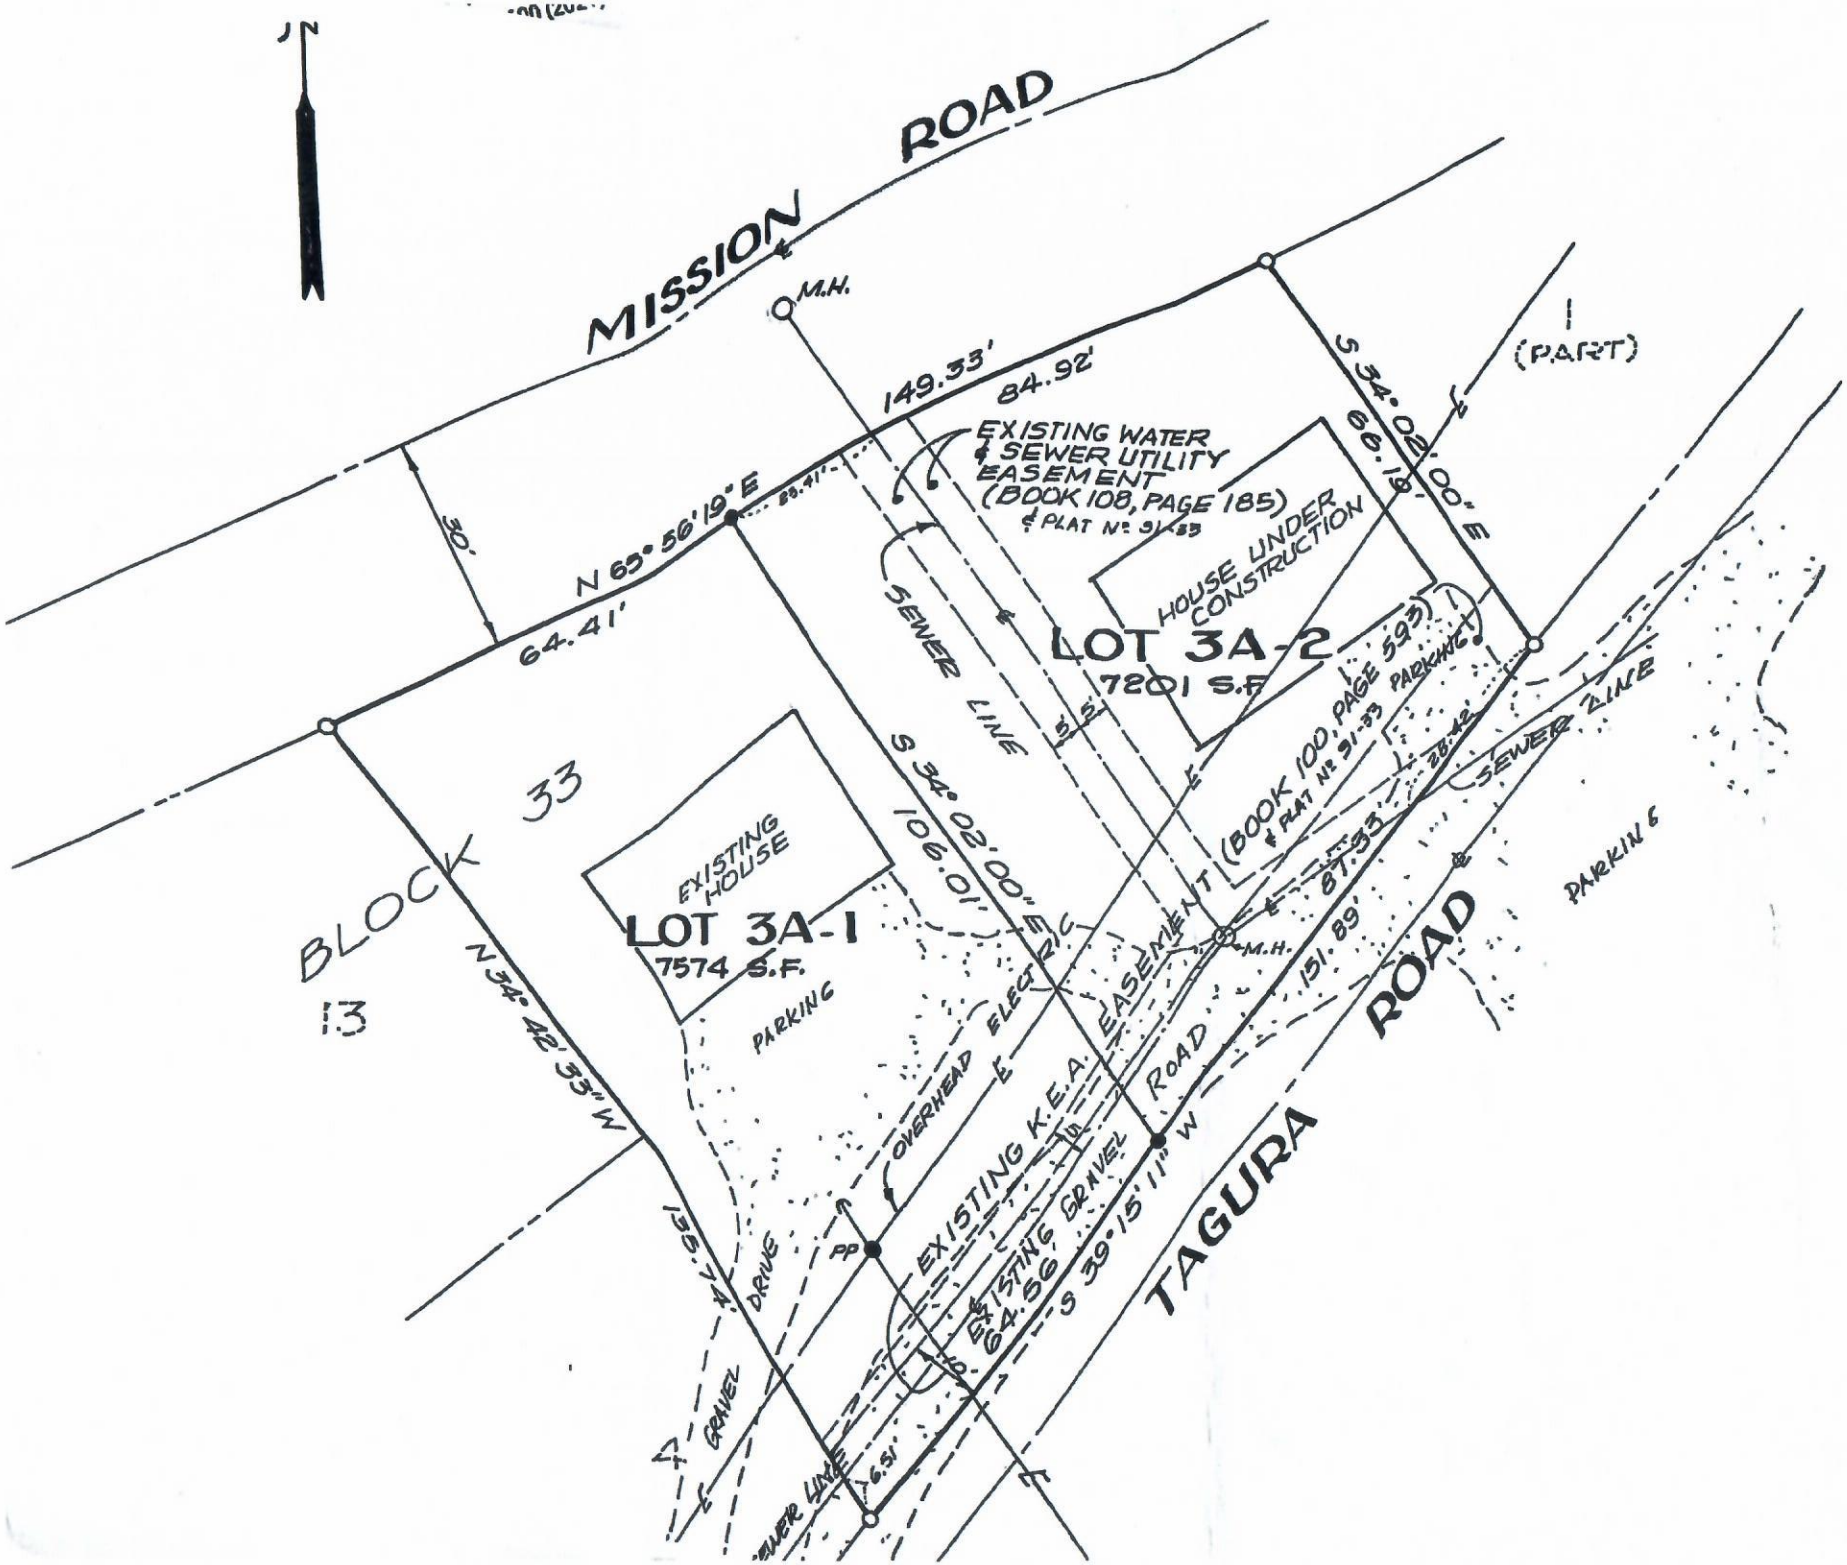
N
MISSION ROAD
M.H.
149.33'
84.92'
S 34° 02' 00" E
66.19'
(PART)
EXISTING WATER & SEWER UTILITY EASEMENT (BOOK 108, PAGE 185) & PLAT No 91-93
HOUSE UNDER CONSTRUCTION
LOT 3A-2
7201 S.F.
30'
N 65° 56' 19" E
88.41'
64.41'
SEWER LINE
S 34° 02' 00" E
106.01'
BLOCK 33
13
EXISTING HOUSE
LOT 3A-1
7574 S.F.
PARKING
N 34° 42' 33" W
136.74'
DRIVE
GRAVEL
SEWER LINE
6.51'
OVERHEAD ELECTRIC
EXISTING K.E.A. EASEMENT
EXISTING GRAVEL ROAD
64.56'
S 39° 15' 11" W
PP
M.H.
(BOOK 100, PAGE 593) & PLAT No 91-93
PARKING
28.42'
87.33'
151.89'
SEWER LINE
TAGURA ROAD
PARKING

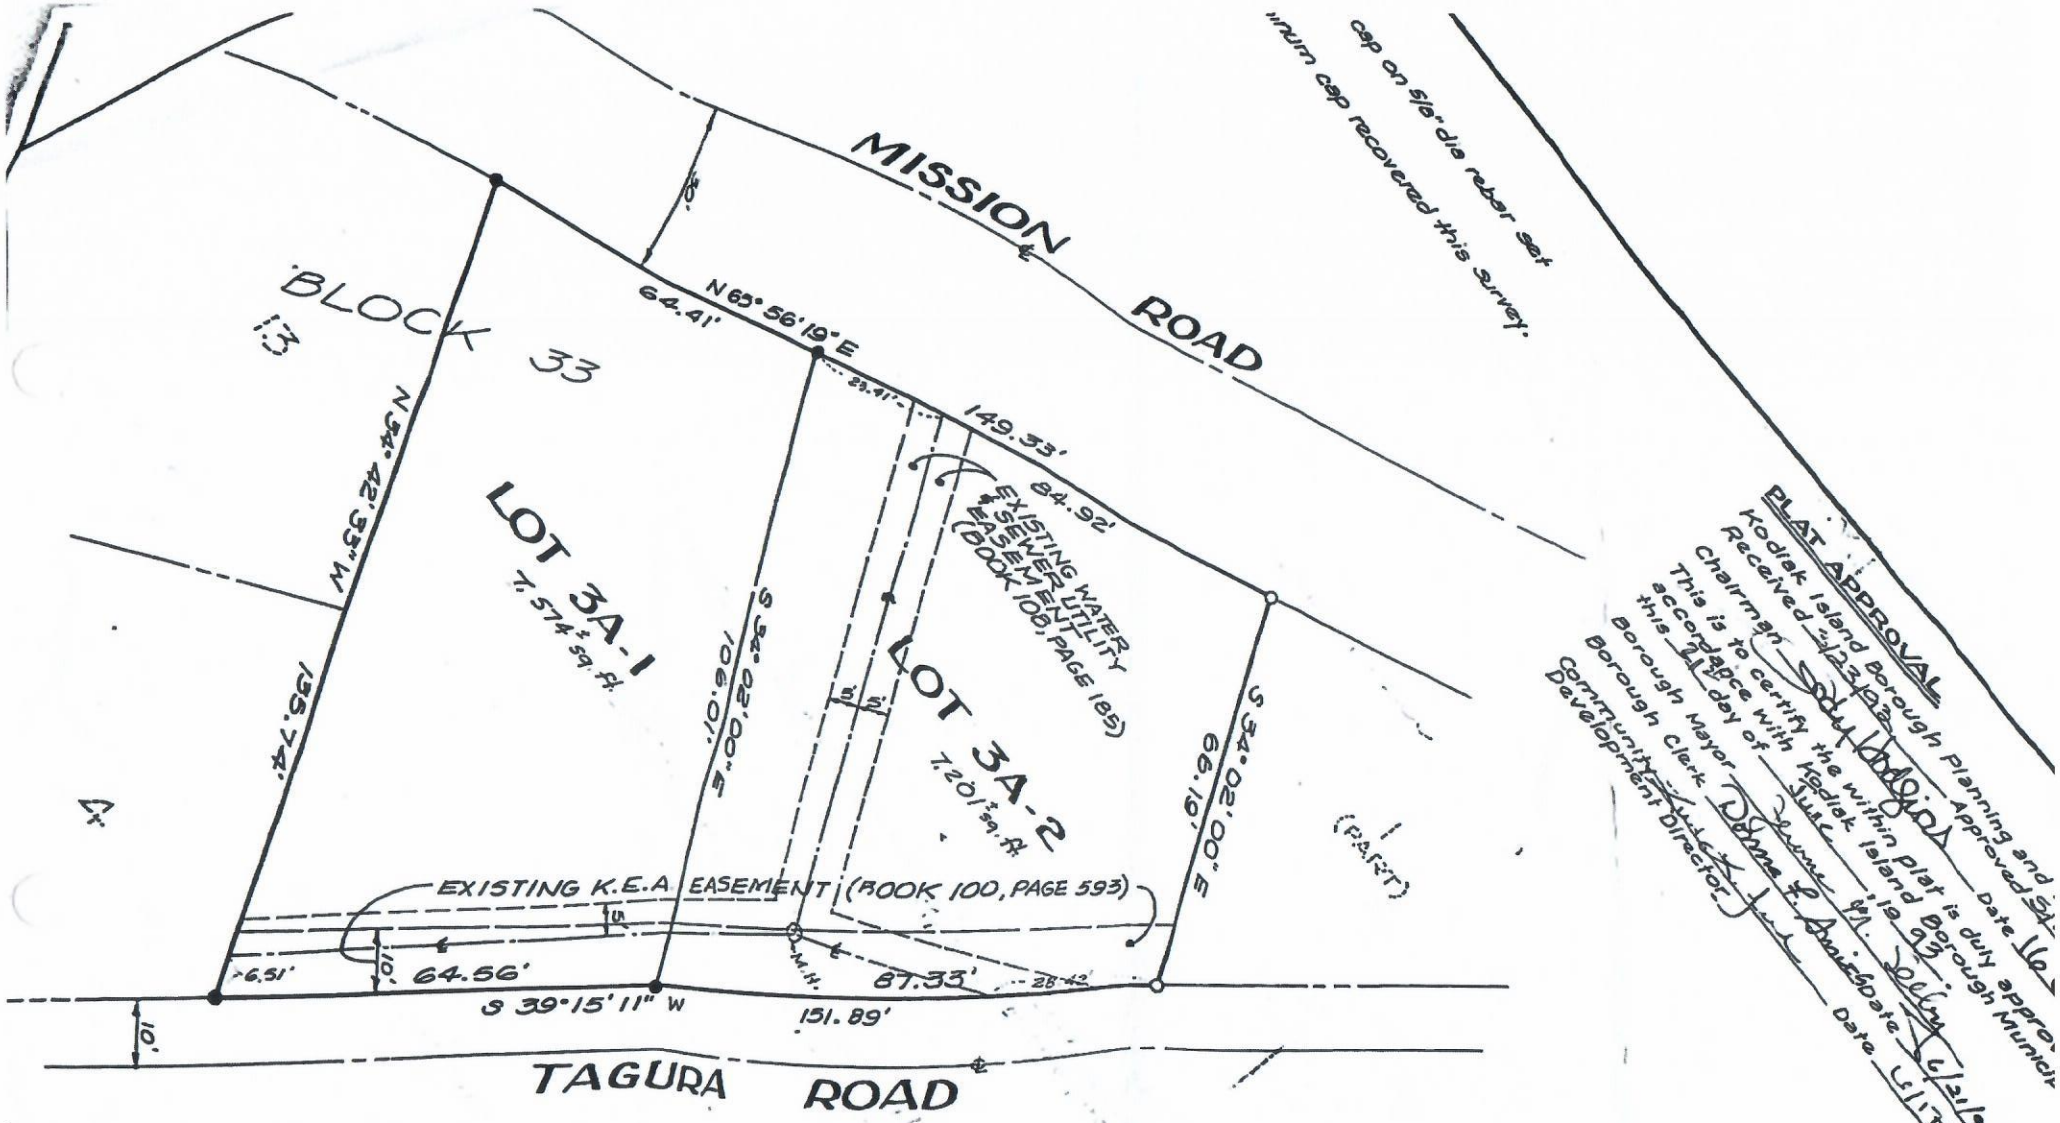
MISSION ROAD
TAGURA ROAD
BLOCK 33
LOT 3A-1
7,574 sq. ft.
LOT 3A-2
7,201 sq. ft.
N 65°56'19" E
64.41'
149.33'
84.92'
N 34°42'33" W
195.74'
S 34°00'20" E
106.01'
S 34°00'20" E
66.19'
S 39°15'11" W
151.89'
64.56'
87.33'
EXISTING WATER & SEWER UTILITY EASEMENT (BOOK 100, PAGE 185)
EXISTING K.E.A. EASEMENT (BOOK 100, PAGE 593)
M.H.
(PART)
cap on 5/8" dia rebar set
unum cap recovered this survey.
PLAT APPROVAL
Kodiak Island Borough Planning and
Received 1/23/93 Approved
Date
Chairman
This is to certify the within plat is duly approv
accordance with Kodiak Island Borough Munici
this 11 day of June, 1993
Borough Mayor
Borough Clerk
Community Development Director
Date 6/21/93
PLAT #93-24