TRANQUILITY
AT CARTERS LAKE

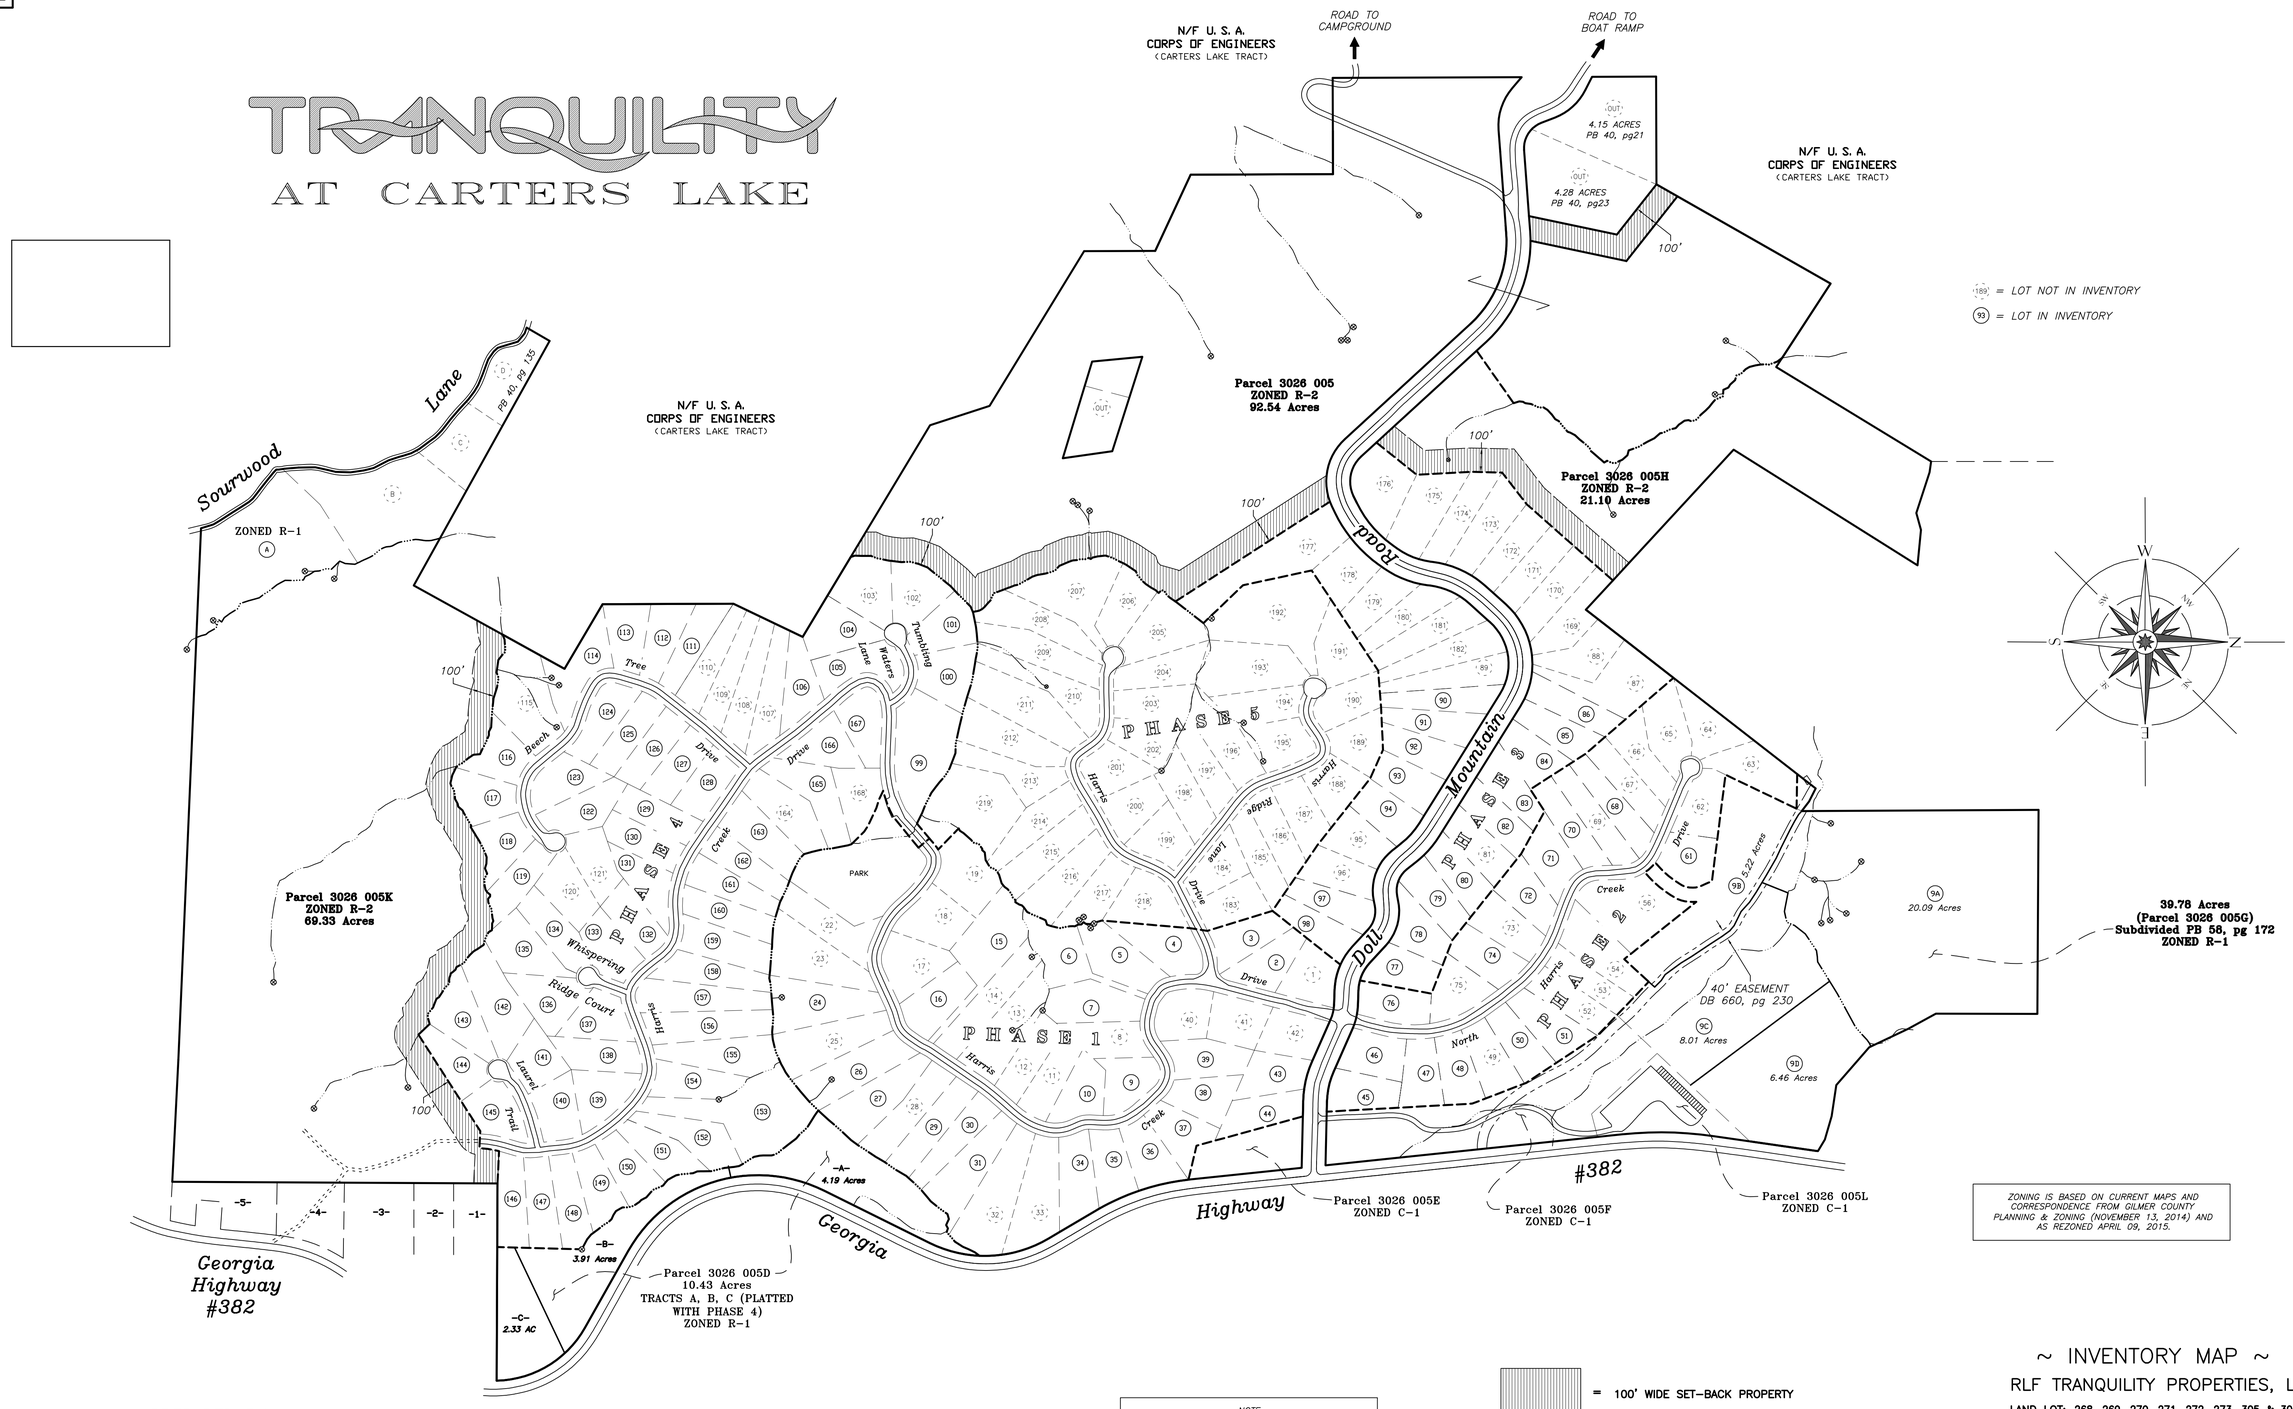

ZONING IS BASED ON CURRENT MAPS AND CORRESPONDENCE FROM GILMER COUNTY PLANNING & ZONING (NOVEMBER 13, 2014) AND AS REZONED APRIL 09, 2015.

= 100' WIDE SET-BACK PROPERTY

NOTE:
ALL PLATTED LOTS IN PHASES 1 THROUGH 5 ARE ZONED R-2

~ INVENTORY MAP ~

RLF TRANQUILITY PROPERTIES, LLC

LAND LOT: 268, 269, 270, 271, 272, 273, 305 & 306
DISTRICT: 25th SECTION: 2ND
COUNTY: GILMER STATE: GEORGIA
DATE: AUGUST 19, 2015

300 0 300 600 900
GRAPHIC SCALE - FEET 1" = 300'

JOB #214K07B

PREPARED BY
CHASTAIN & ASSOCIATES, P.C.
SURVEYING, PLANNING, CONSULTING
Since 1995
SERVING GEORGIA, TENNESSEE, & N. CAROLINA
WWW.GEORGIASURVEYOR.COM
(706)276-7528
(770)889-1770