


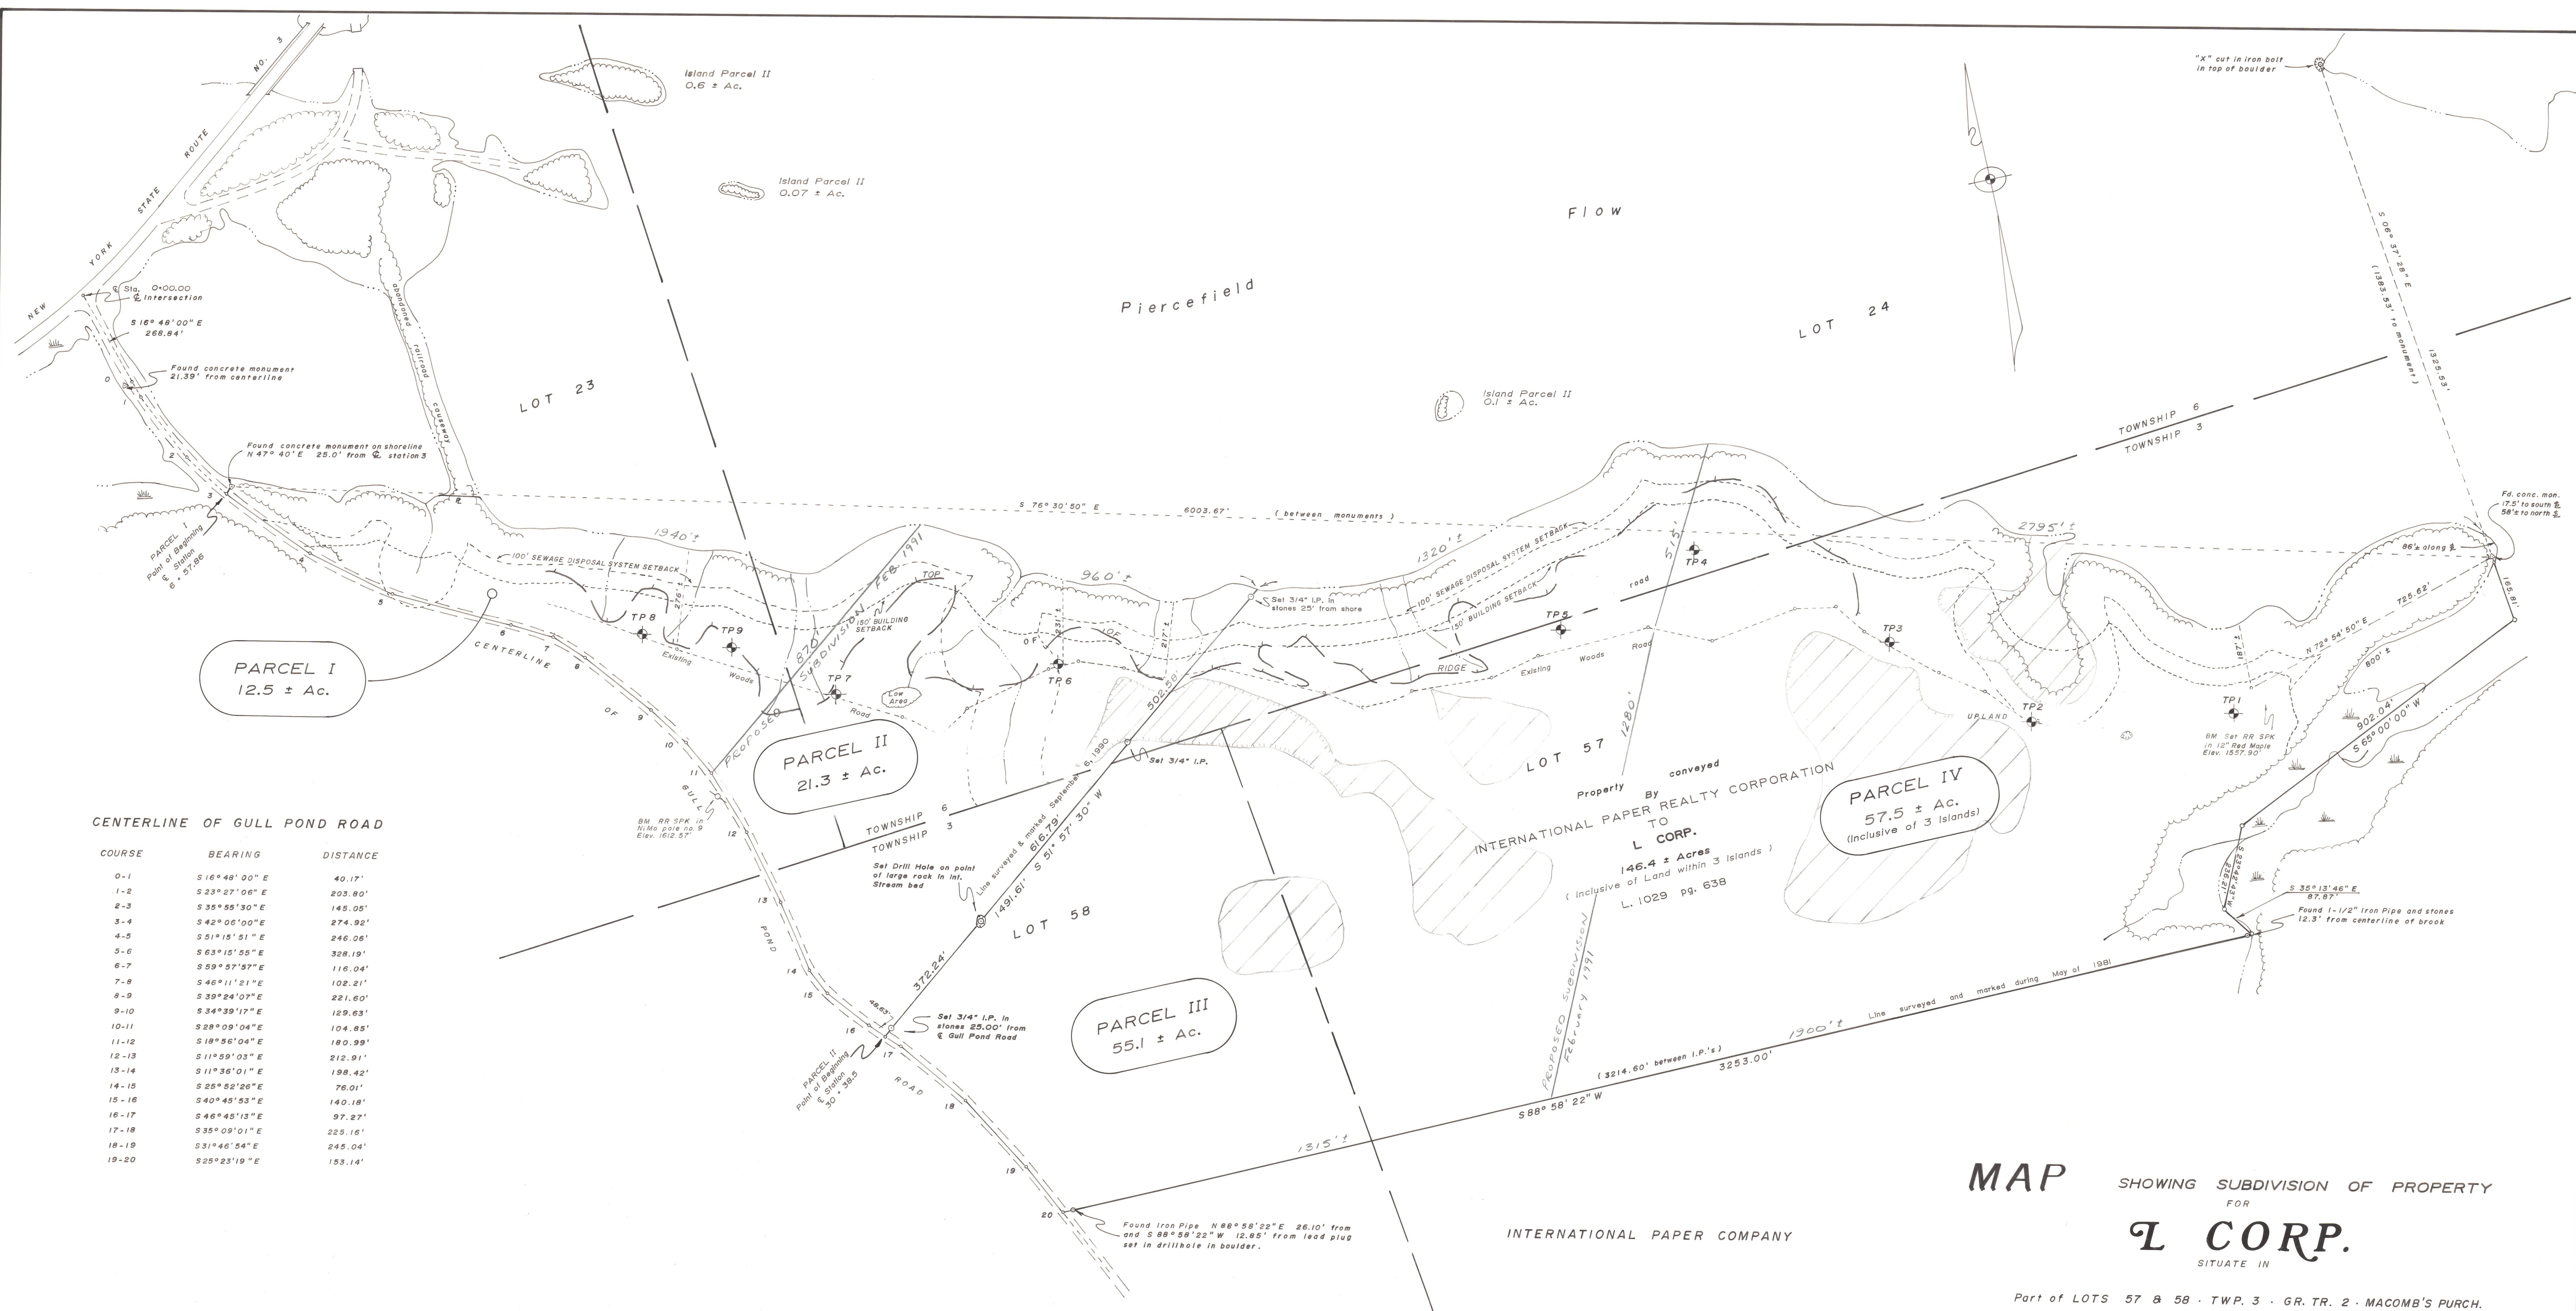

CENTERLINE OF GULL POND ROAD

COURSE	BEARING	DISTANCE
0-1	S 16° 48' 00" E	40.17'
1-2	S 23° 27' 06" E	203.80'
2-3	S 35° 55' 30" E	145.05'
3-4	S 42° 06' 00" E	274.92'
4-5	S 51° 15' 51" E	246.08'
5-6	S 63° 15' 55" E	328.19'
6-7	S 59° 57' 57" E	116.04'
7-8	S 46° 11' 21" E	102.21'
8-9	S 39° 24' 07" E	221.60'
9-10	S 34° 39' 17" E	129.63'
10-11	S 28° 09' 04" E	104.85'
11-12	S 18° 56' 04" E	180.99'
12-13	S 11° 59' 03" E	212.91'
13-14	S 11° 36' 01" E	198.42'
14-15	S 25° 52' 26" E	76.01'
15-16	S 40° 45' 53" E	140.18'
16-17	S 46° 45' 13" E	97.27'
17-18	S 35° 09' 01" E	225.16'
18-19	S 31° 46' 54" E	245.04'
19-20	S 25° 23' 19" E	153.14'


LEGEND

- PROPERTY LINE
- TOWNSHIP LINE
- LOT LINE
- EXISTING WOODS ROAD
- COMPUTED TIE LINE
- FOUND or SET MONUMENT (as noted)
- COMPUTED POINT
- SOIL TEST PIT
- NORTH REFERENCED TO NEW YORK STATE HIGHWAY ROUTE NO. 3 BASELINE SURVEY OF 1977.
- ADIRONDACK PARK AGENCY DESIGNATED WETLAND AREAS SHOWN (CROSS HATCH)

INTERNATIONAL PAPER COMPANY

MAP SHOWING SUBDIVISION OF PROPERTY FOR I CORP. SITUATE IN

Part of LOTS 57 & 58 · TWP. 3 · GR. TR. 2 · MACOMB'S PURCH. and Part of LOTS 23 & 24 · TWP. 6 · GR. TR. 2 · MACOMB'S PURCH. TOWN OF PIERCEFIELD · COUNTY OF ST. LAWRENCE STATE OF NEW YORK

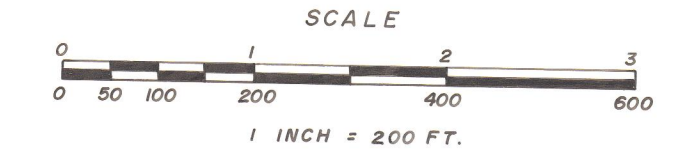

SURVEYORS CERTIFICATION This map and the survey on which it is based was prepared in accordance with the standard code of practice adopted by the New York State Association of Professional Land Surveyors

CERTIFIED TO: I CORP.

DATE OF SURVEY February 12, 1985 DATE LAST REVISED February 28, 1991 DATE OF PRINT

GLENN D. ODONE Professional Land Surveyor Saranac Lake, New York