Map of Survey

Located in
SE 1/4 of Section 20, T36N, R4W, W.M.
Jackson County, Oregon
for Jessica Couris
by William Colisch PLS PC
291 Pyle Dr. Grants Pass, OR 97527
541 474-1081 Survey@charter.net
November, 2015

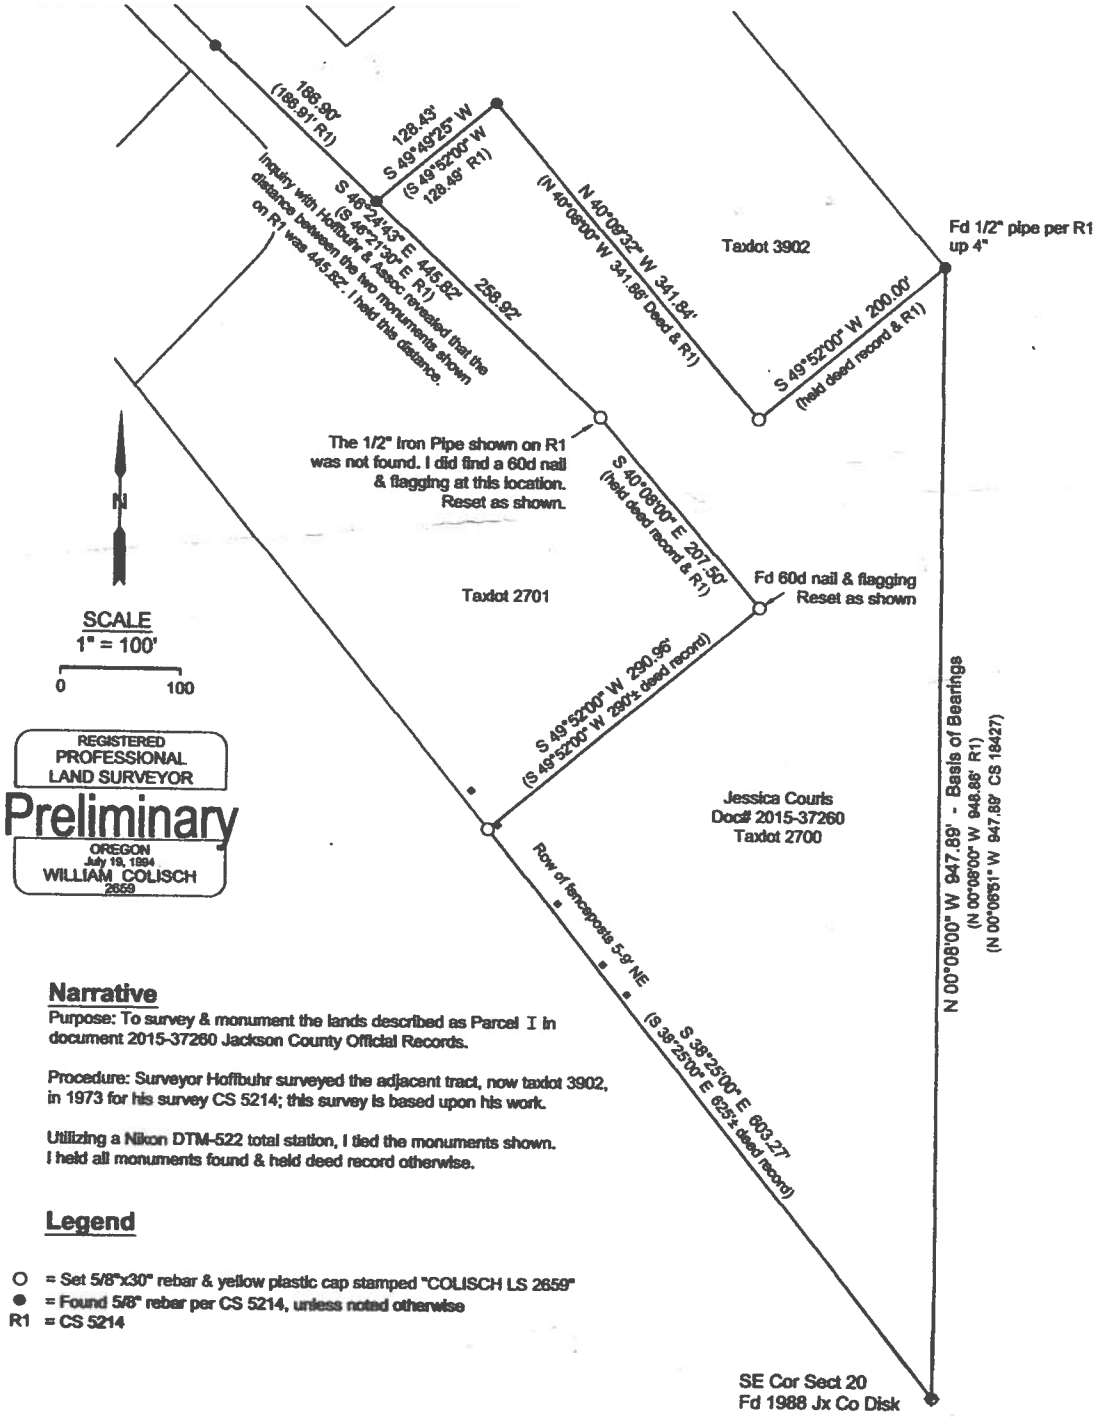

REGISTERED
PROFESSIONAL
LAND SURVEYOR
Preliminary
OREGON
July 19, 1994
WILLIAM COLISCH
2659

Narrative

Purpose: To survey & monument the lands described as Parcel I in document 2015-37260 Jackson County Official Records.

Procedure: Surveyor Hoffbuhr surveyed the adjacent tract, now taxdot 3902, in 1973 for his survey CS 5214; this survey is based upon his work.

Utilizing a Nikon DTM-522 total station, I tied the monuments shown. I held all monuments found & held deed record otherwise.

Legend

O = Set 5/8"x30" rebar & yellow plastic cap stamped "COLISCH LS 2659"
● = Found 5/8" rebar per CS 5214, unless noted otherwise
R1 = CS 5214